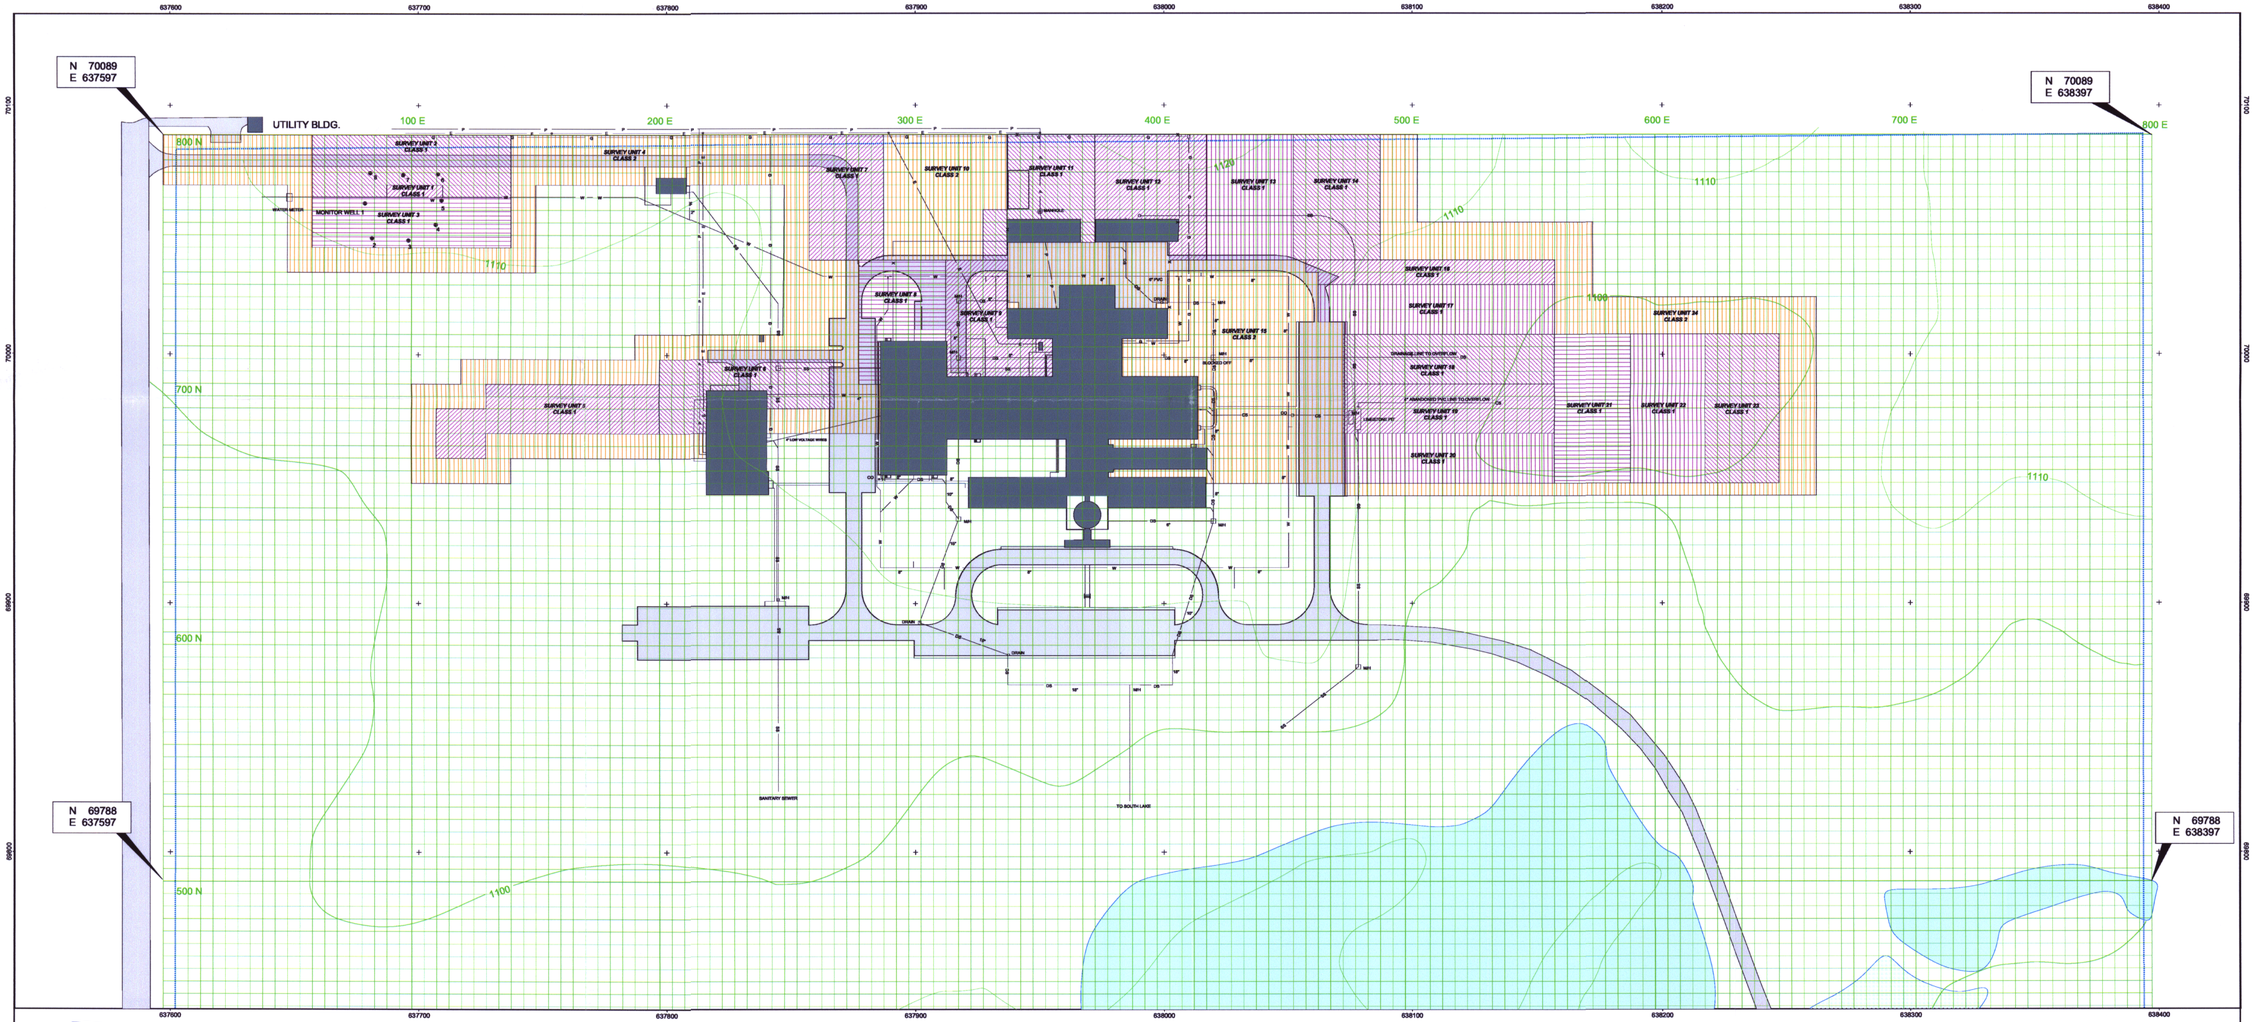


D-4

LEGEND

| | |
|---|---|
| W | WATER |
| SS | SANITARY SEWER |
| CS | COMBINED SEWER |
| DS | DOMESTIC SEWER |
| P | PHONE |
| S | ELECTRICAL |
| G | GAS |
| MH | MANHOLE |
| CO | CLEANOUT |

CLASS 2 SURVEY UNIT

CLASS 1 SURVEY UNIT

0 30 60 90 Feet

0 10 20 30 40 Meters

KERR-McGEE CHEMICAL LLC

**TECHNICAL CENTER**
**OUTDOOR IMPACTED AREAS**
**AND SURVEY UNIT DESIGNATION**

COORDINATES STATE PLANE OR ARENA MONITORING IN LISTENING

| | | |
|---|---|---|
| DRAWING NO. | DRAWN BY: | DATE SHEET |
| TECHNICAL_MH_REV_0 | M.A.A. | 03/16/2011 |