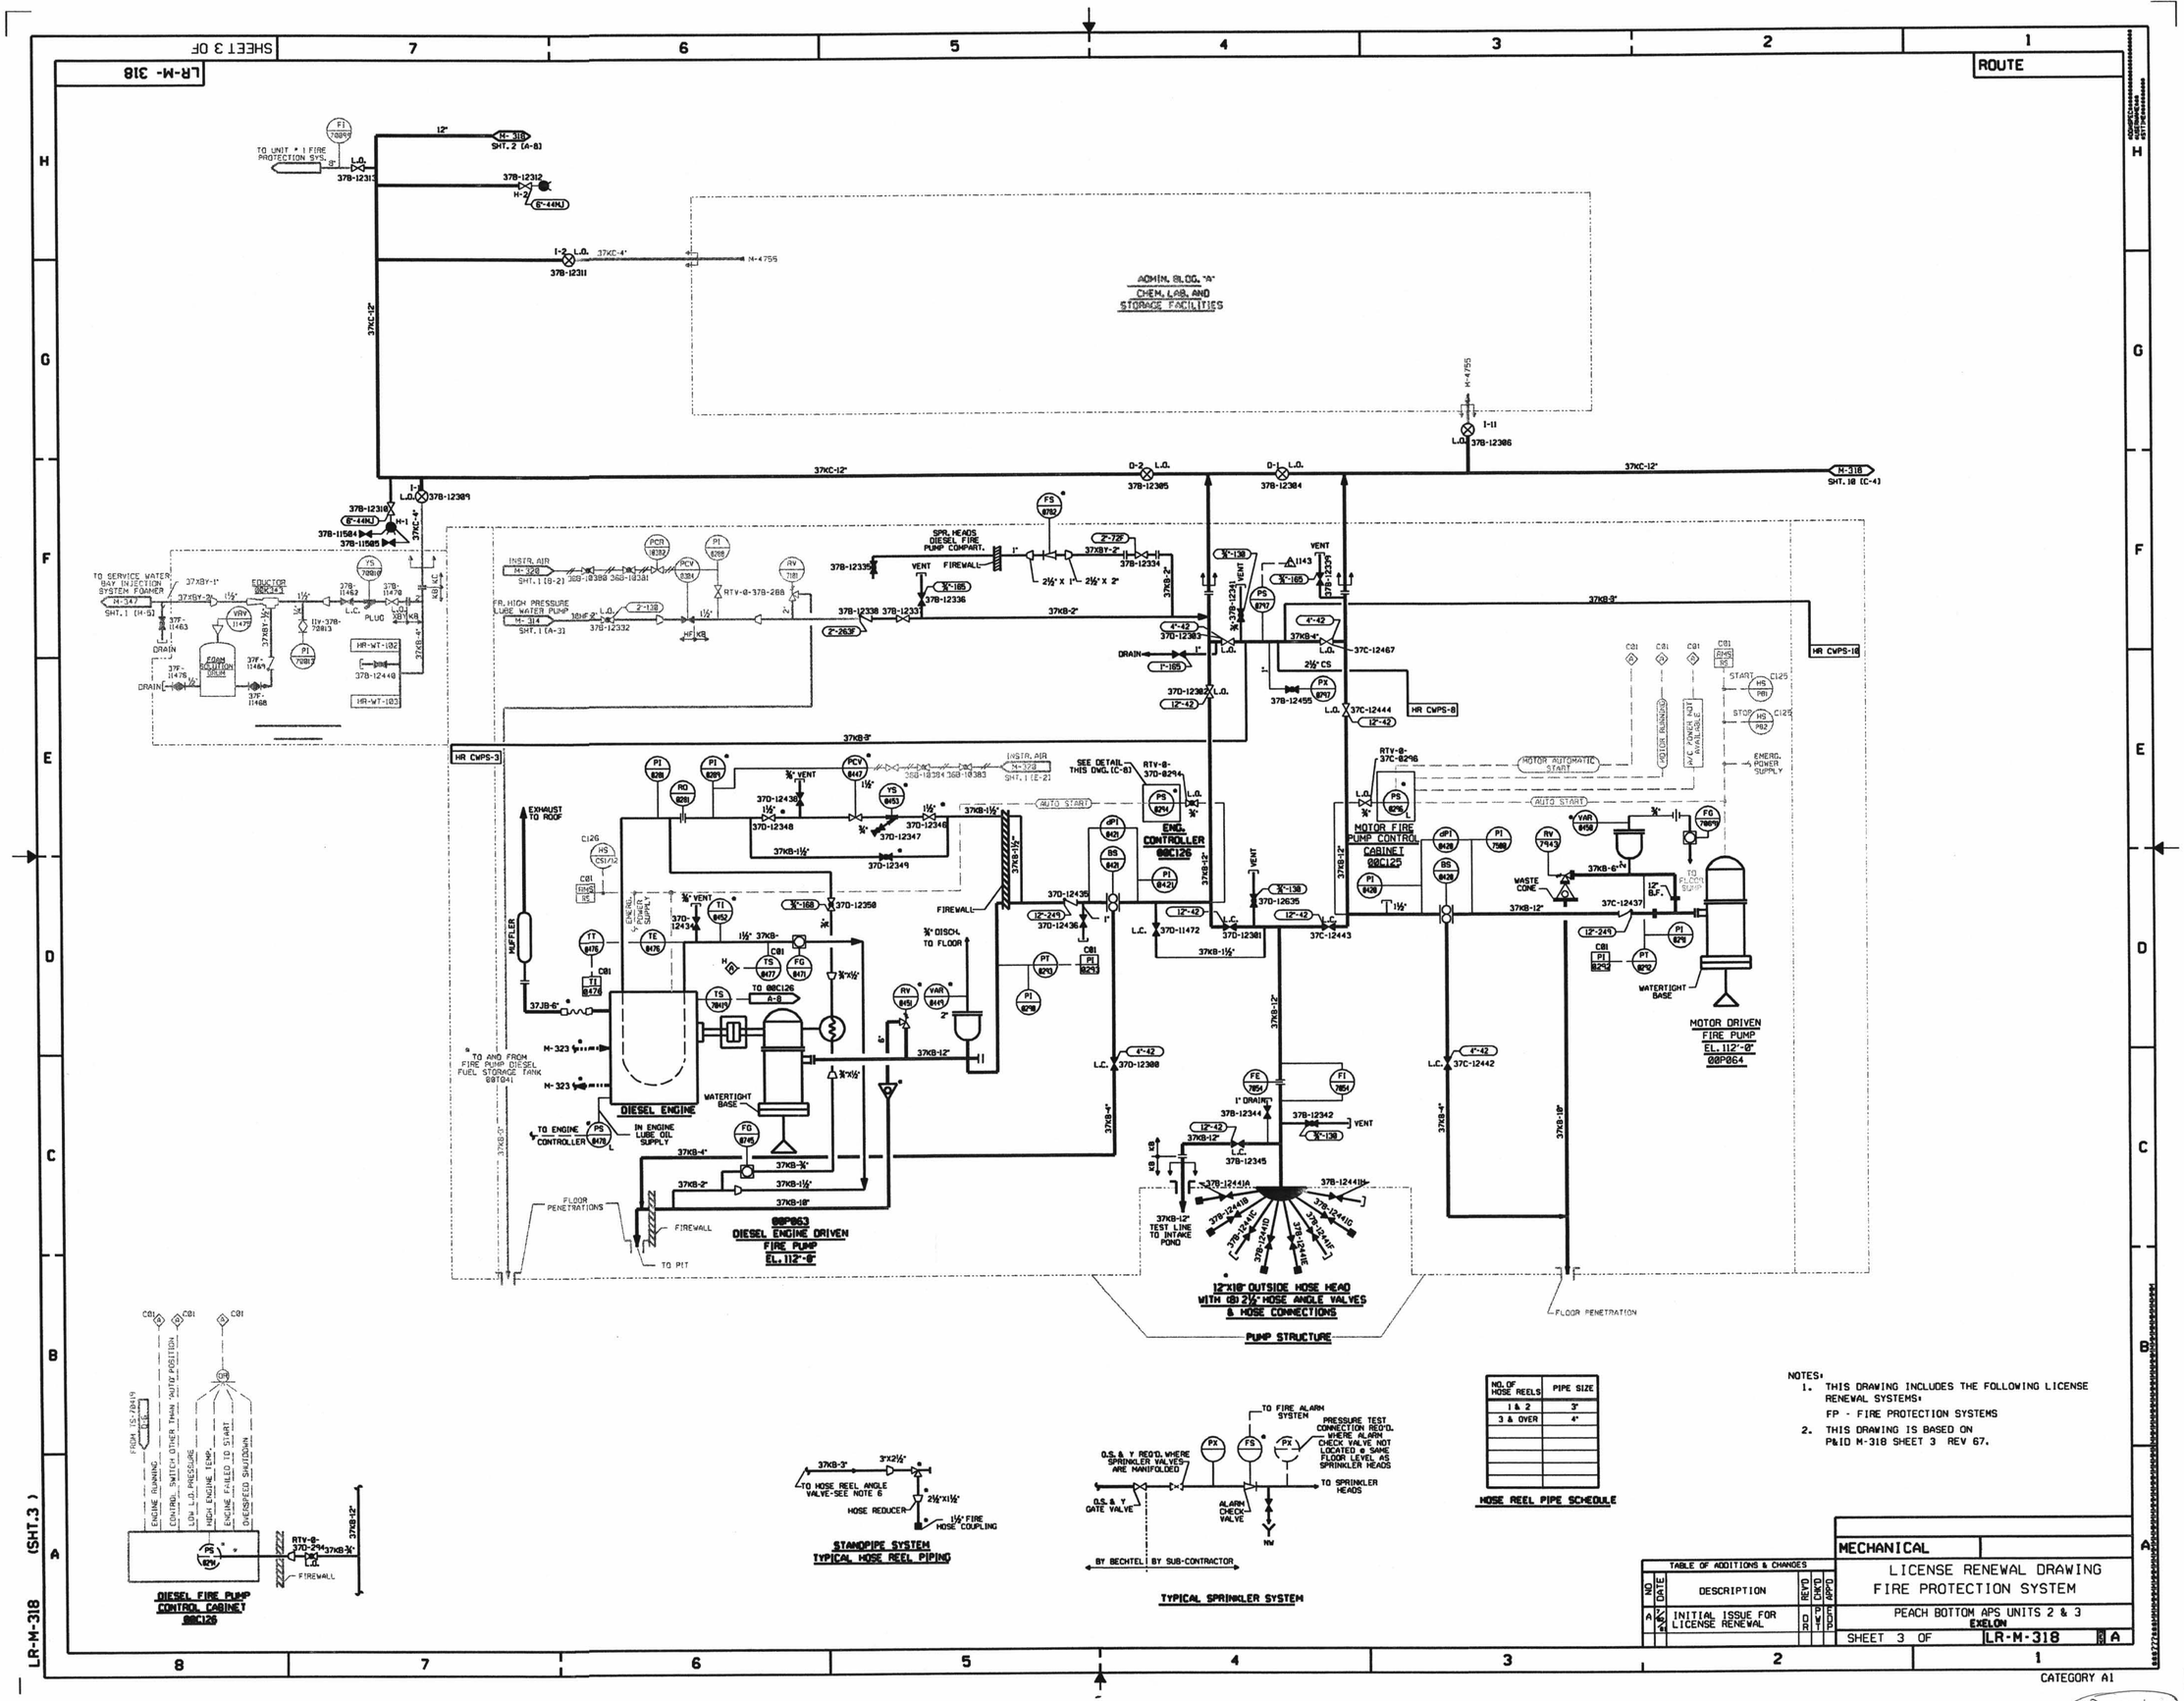

NO. OF HOSE REELS	PIPE SIZE
1 & 2	3"
3 & OVER	4"

HOSE REEL PIPE SCHEDULE

NOTES:
1. THIS DRAWING INCLUDES THE FOLLOWING LICENSE RENEWAL SYSTEMS:
   FP - FIRE PROTECTION SYSTEMS
2. THIS DRAWING IS BASED ON P&ID M-318 SHEET 3 REV 67.

TABLE OF ADDITIONS & CHANGES

NO	DATE	DESCRIPTION	REV'D	CHK'D	APP'D
A	7/8/	INITIAL ISSUE FOR LICENSE RENEWAL	DR	PWT	ECP

MECHANICAL

LICENSE RENEWAL DRAWING
FIRE PROTECTION SYSTEM

PEACH BOTTOM APS UNITS 2 & 3
EXELON

SHEET 3 OF LR-M-318 A

LR-M-318 (SHT.3)

CATEGORY A1

D-26