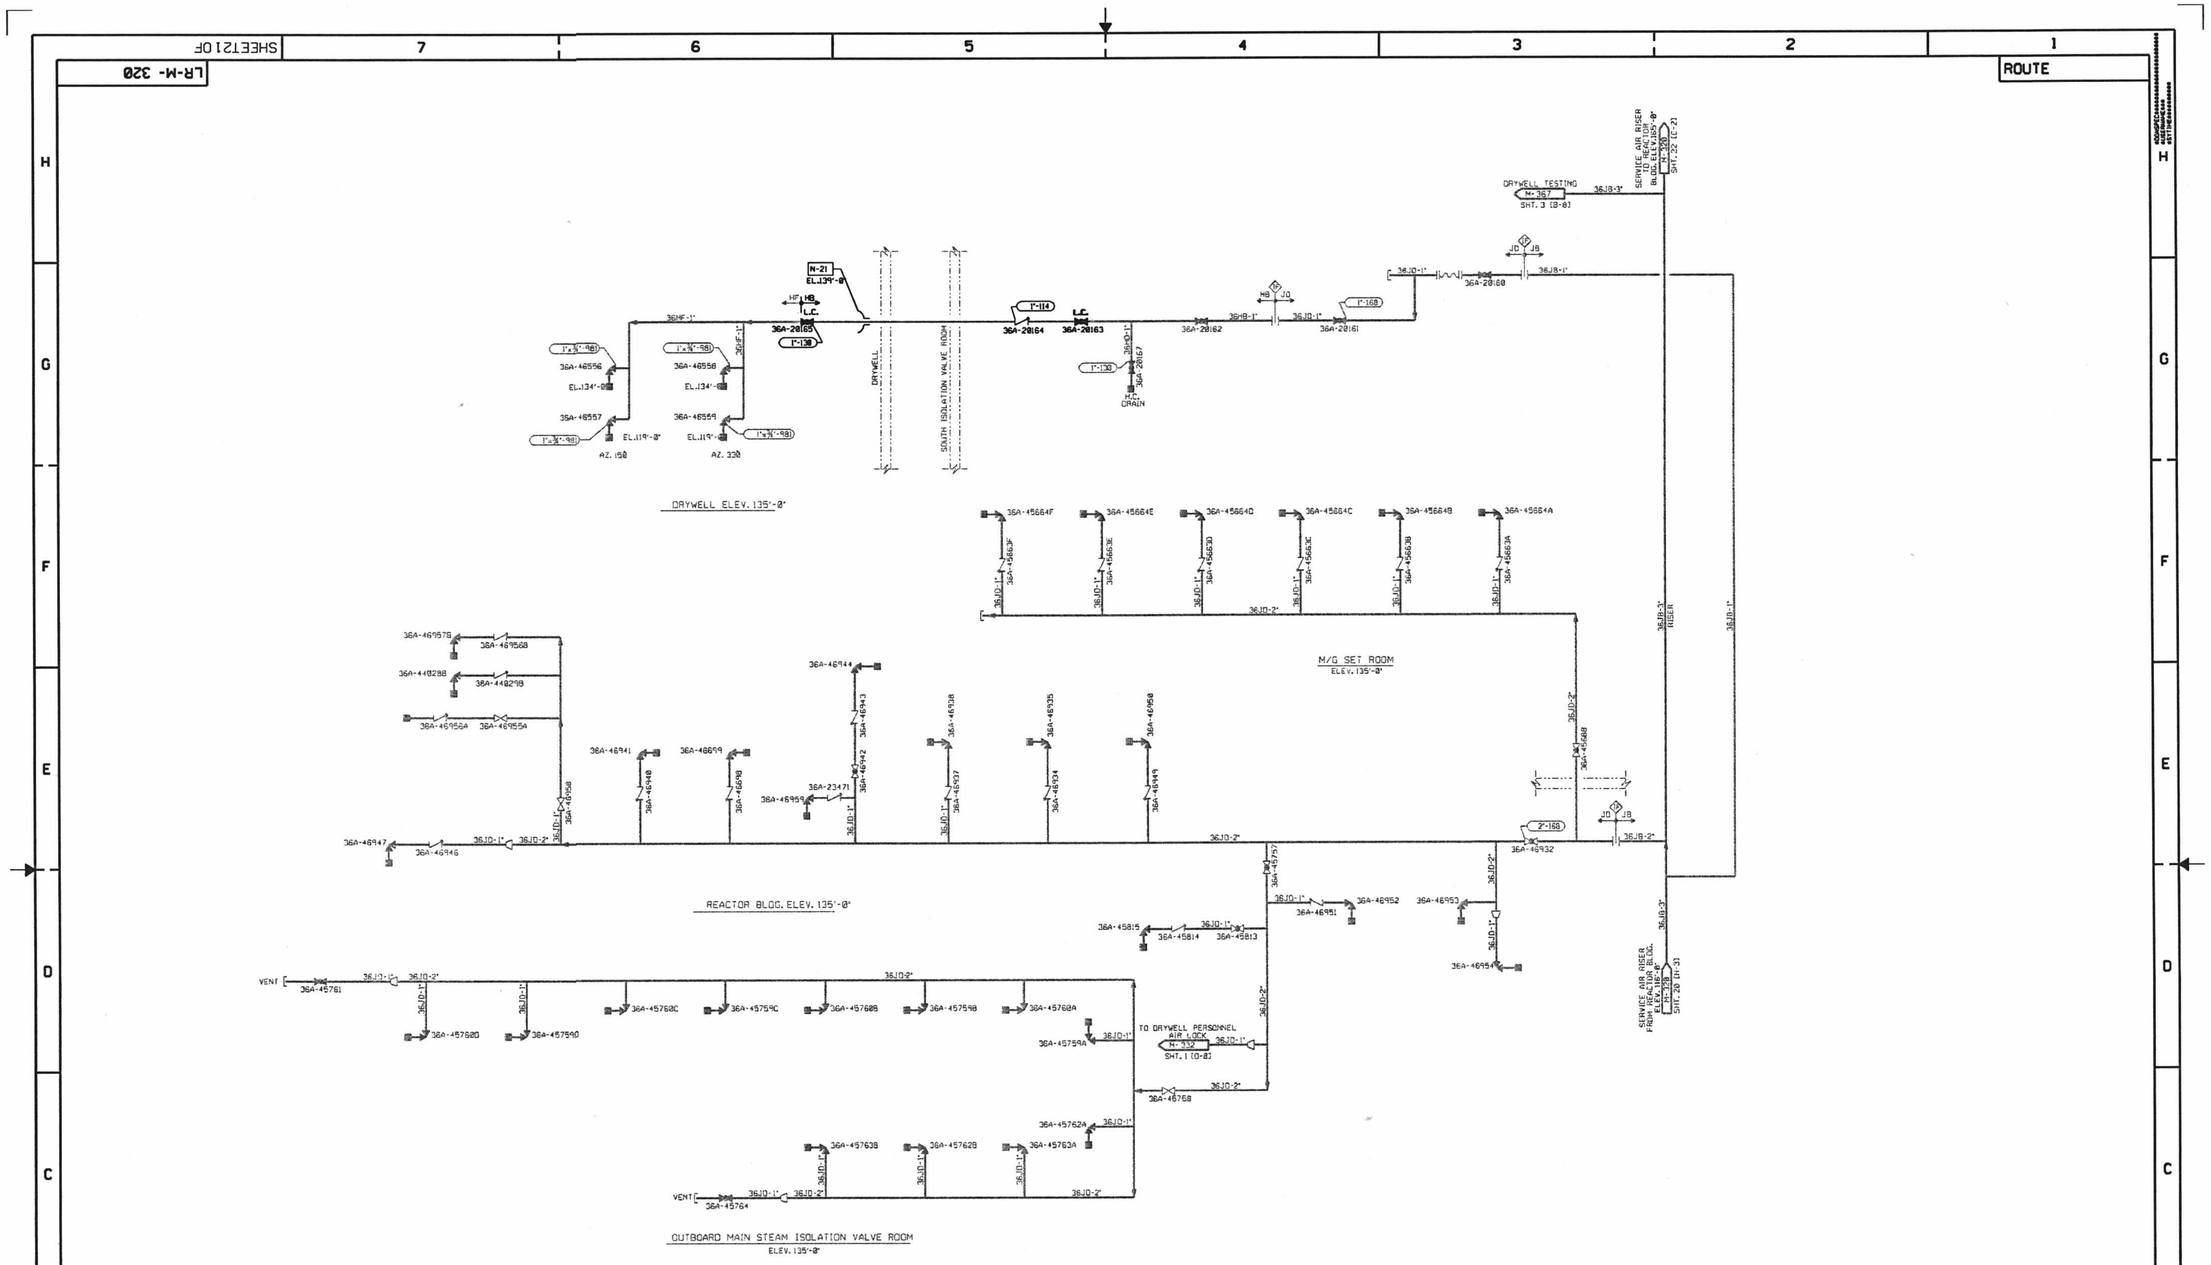

NOTES:
1. THIS DRAWING INCLUDES THE FOLLOWING LICENSE RENEWAL SYSTEMS:
   PC - PRIMARY CONTAINMENT ISOLATION
2. THIS DRAWING IS BASED ON P&ID M-320 SHEET 21 REV 38.

THIS SHEET FOR UNIT 2 ONLY

MECHANICAL

LICENSE RENEWAL DRAWING
SERVICE AIR: REACTOR BUILDING
EL. 135

PEACH BOTTOM APS UNITS 2 & 3
EXELON

SHEET 21 OF LR-M-320 A

TABLE OF ADDITIONS & CHANGES

NO	DATE	DESCRIPTION	REV'D	CHK'D	APP'D
A	7/8/96	INITIAL ISSUE FOR LICENSE RENEWAL	DR	DPM	EDP

LR-M-320 (SHT.21)

CATEGORY A1

D-29