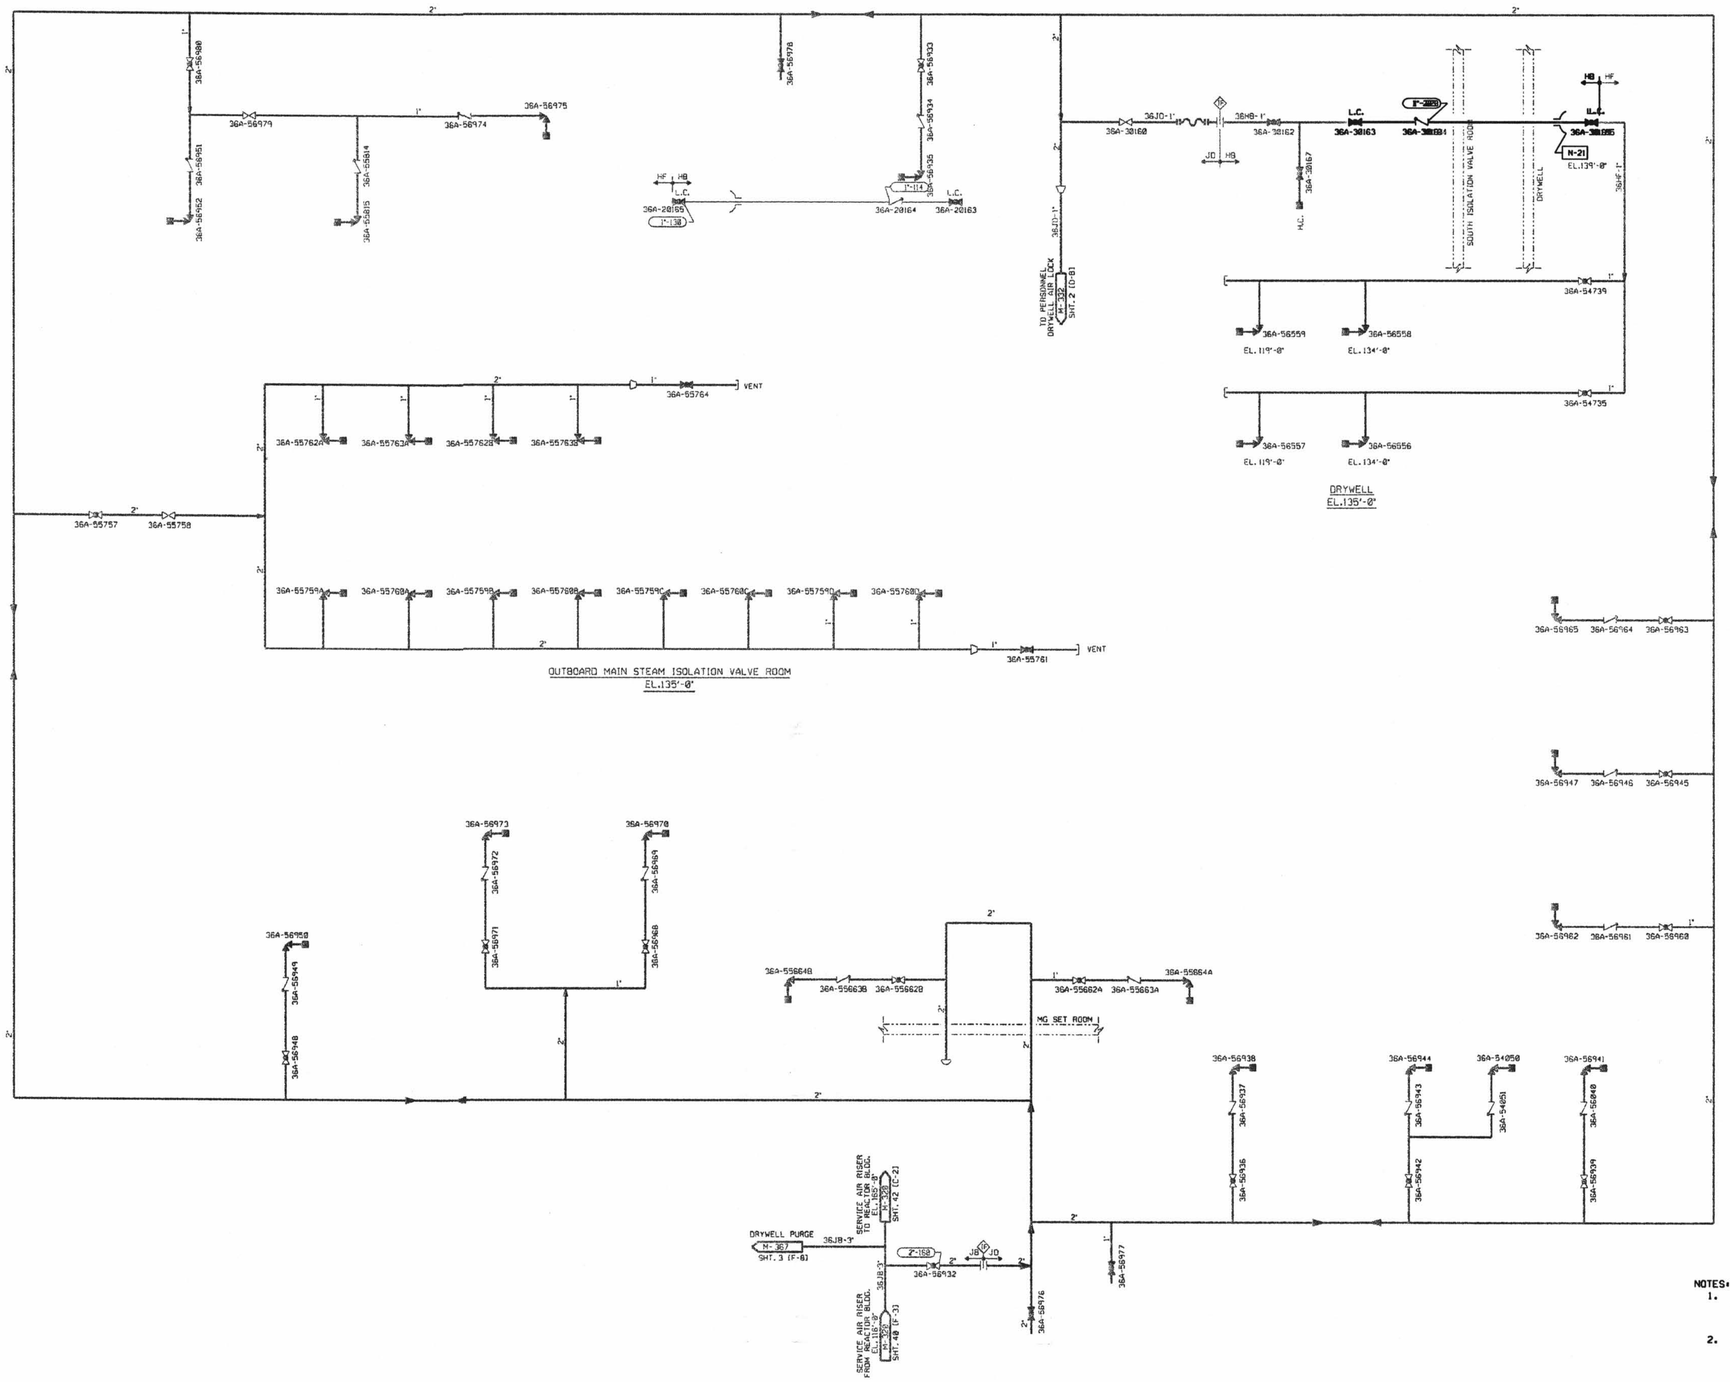

NOTES:
1. THIS DRAWING INCLUDES THE FOLLOWING LICENSE RENEWAL SYSTEMS:
   PC - PRIMARY CONTAINMENT ISOLATION
2. THIS DRAWING IS BASED ON P&ID M-320 SHEET 41 REV 36.

TABLE OF ADDITIONS & CHANGES					
NO	DATE	DESCRIPTION	REVD	CHKD	APPD
3	8/8/07	INITIAL ISSUE FOR LICENSE RENEWAL	ZIO	K.W.	MCM

THIS SHEET FOR UNIT 3 ONLY

MECHANICAL

LICENSE RENEWAL DRAWING
SERVICE AIR: REACTOR BUILDING
EL. 135

PEACH BOTTOM APS UNITS 2 & 3
EXELON

SHEET 41 OF LR-M-320 REV A

LR-M-320 (SHT.41)

CATEGORY A1

D-30