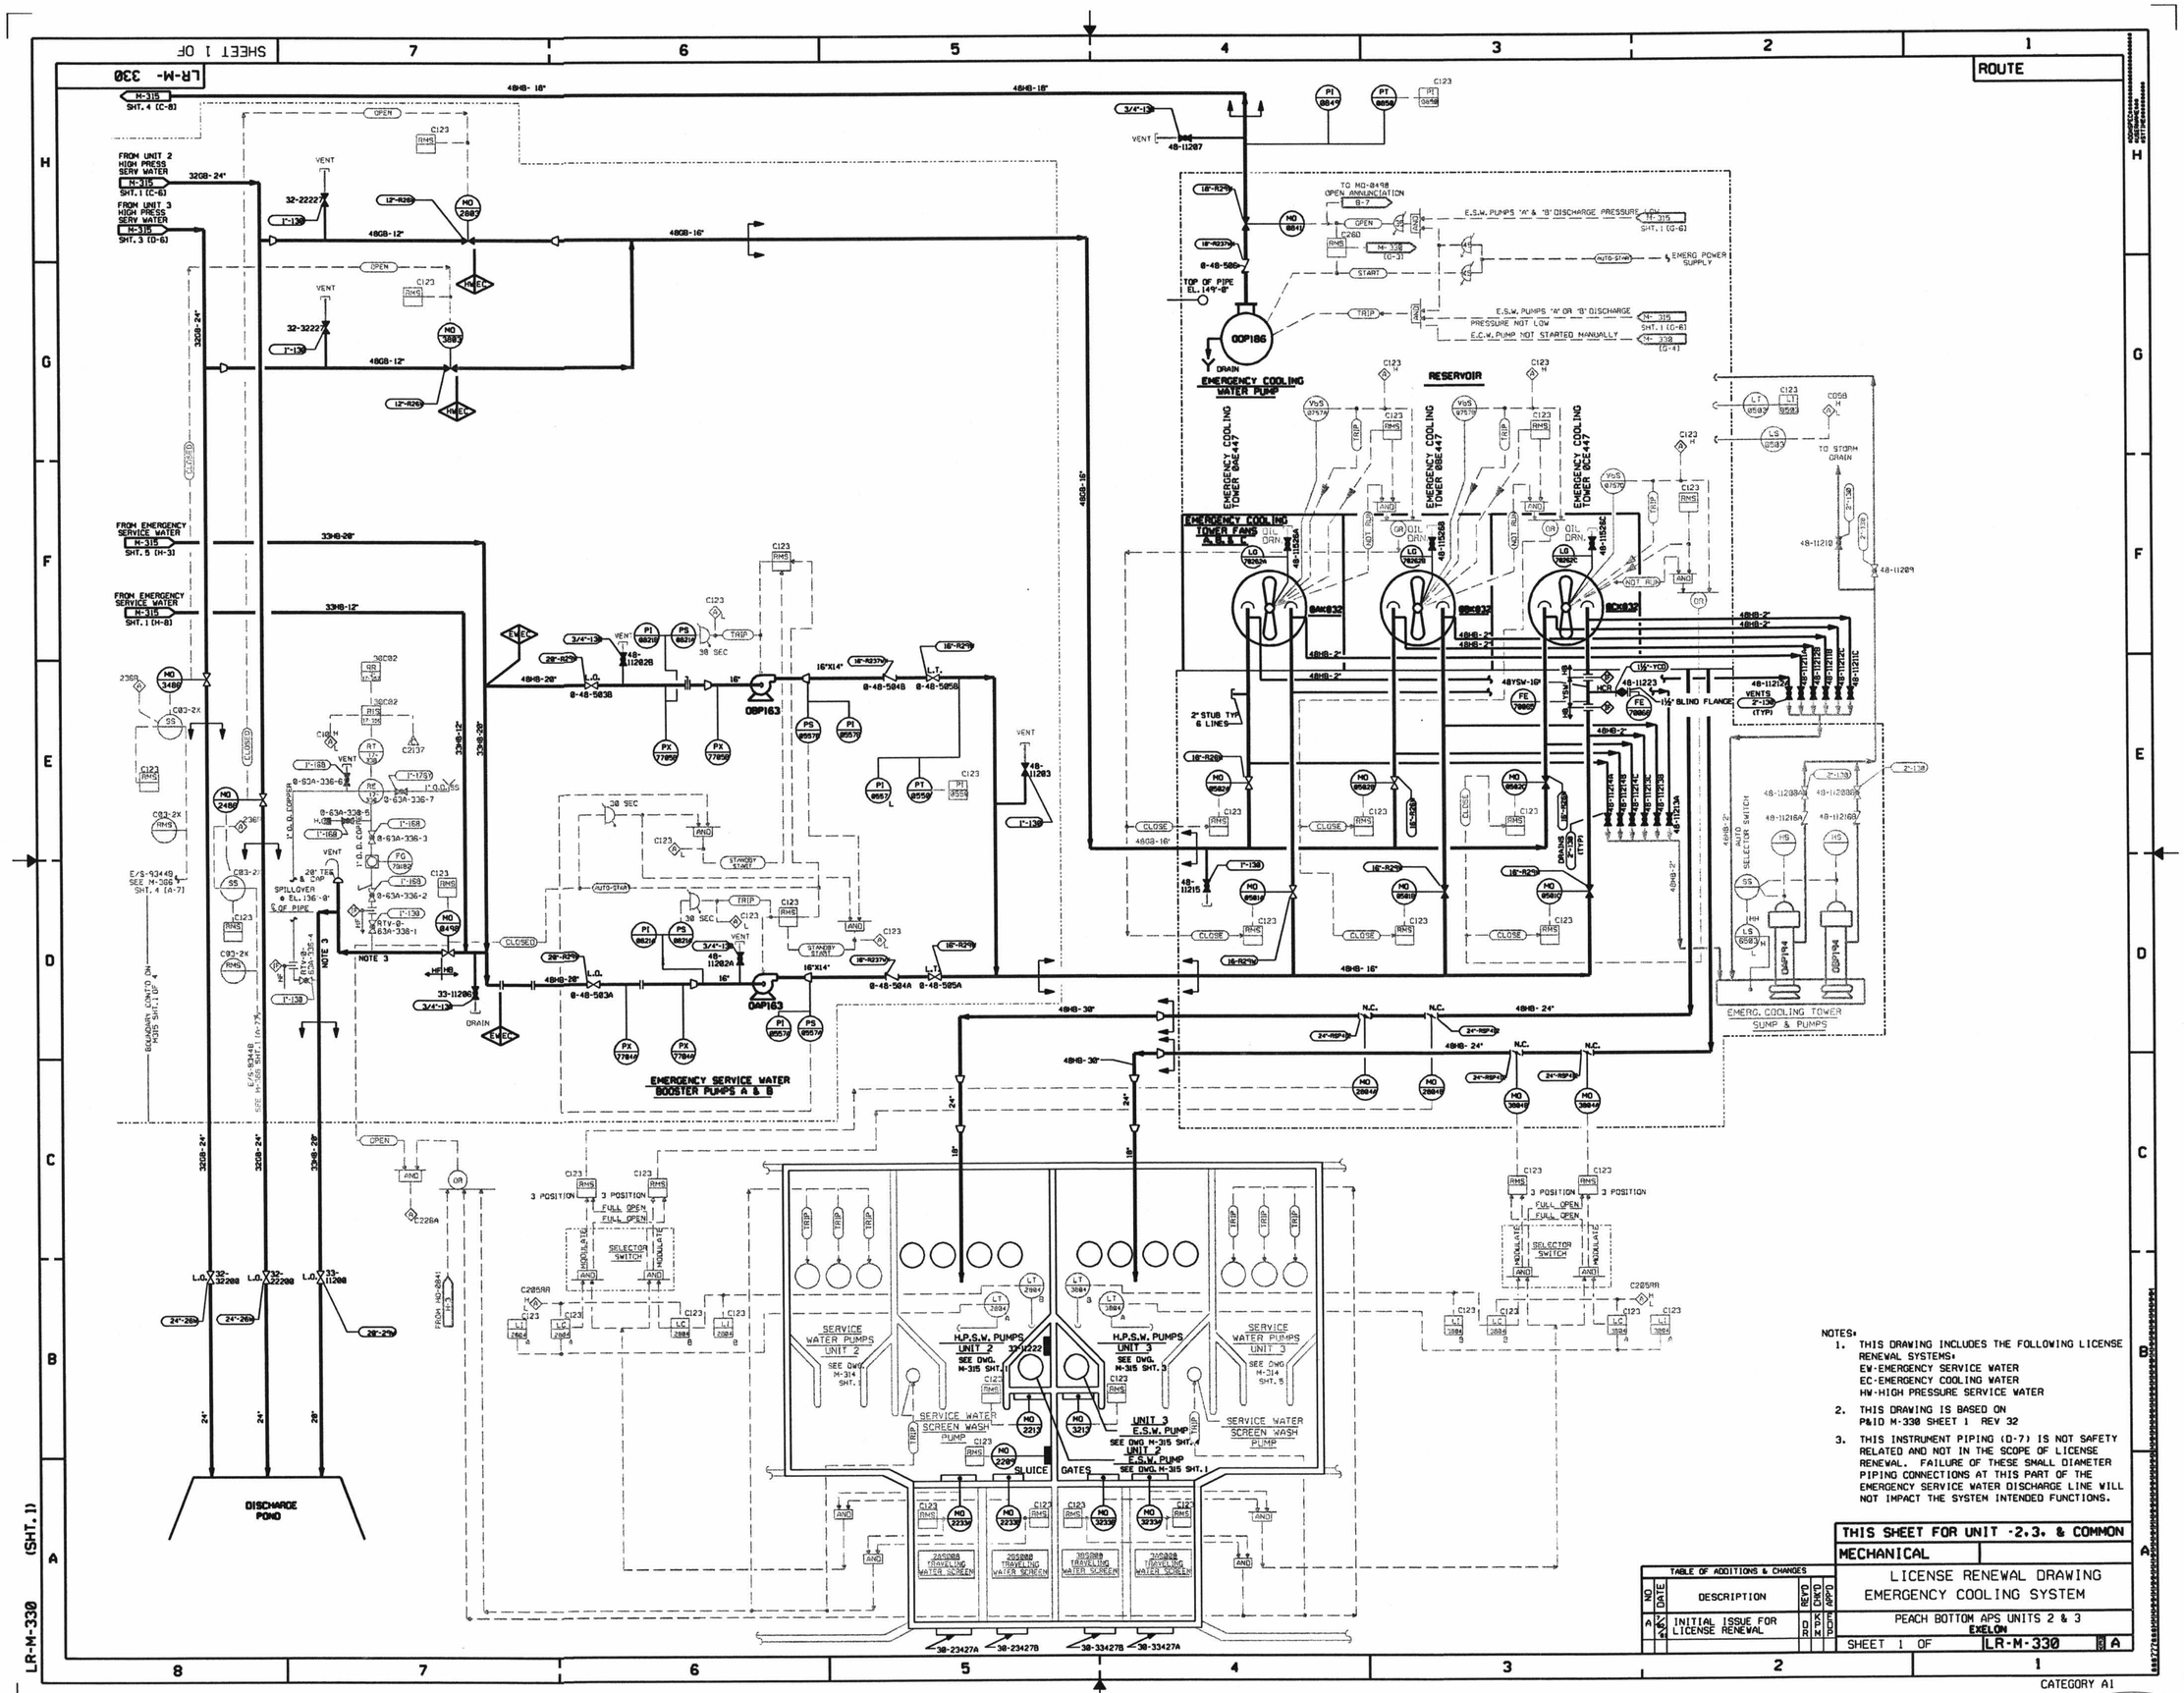

NOTES:

1. THIS DRAWING INCLUDES THE FOLLOWING LICENSE RENEWAL SYSTEMS:
   EW-EMERGENCY SERVICE WATER
   EC-EMERGENCY COOLING WATER
   HW-HIGH PRESSURE SERVICE WATER
2. THIS DRAWING IS BASED ON P&ID M-330 SHEET 1 REV 32
3. THIS INSTRUMENT PIPING (D-7) IS NOT SAFETY RELATED AND NOT IN THE SCOPE OF LICENSE RENEWAL. FAILURE OF THESE SMALL DIAMETER PIPING CONNECTIONS AT THIS PART OF THE EMERGENCY SERVICE WATER DISCHARGE LINE WILL NOT IMPACT THE SYSTEM INTENDED FUNCTIONS.

TABLE OF ADDITIONS & CHANGES					
NO	DATE	DESCRIPTION	REV'D	CHK'D	APP'D
A	7/6/91	INITIAL ISSUE FOR LICENSE RENEWAL	DR	KPM	EDP

THIS SHEET FOR UNIT -2,3, & COMMON

MECHANICAL

LICENSE RENEWAL DRAWING
EMERGENCY COOLING SYSTEM

PEACH BOTTOM APS UNITS 2 & 3
EXELON

SHEET 1 OF LR-M-330 A

LR-M-330 (SHT. 1)

CATEGORY A1

D-34