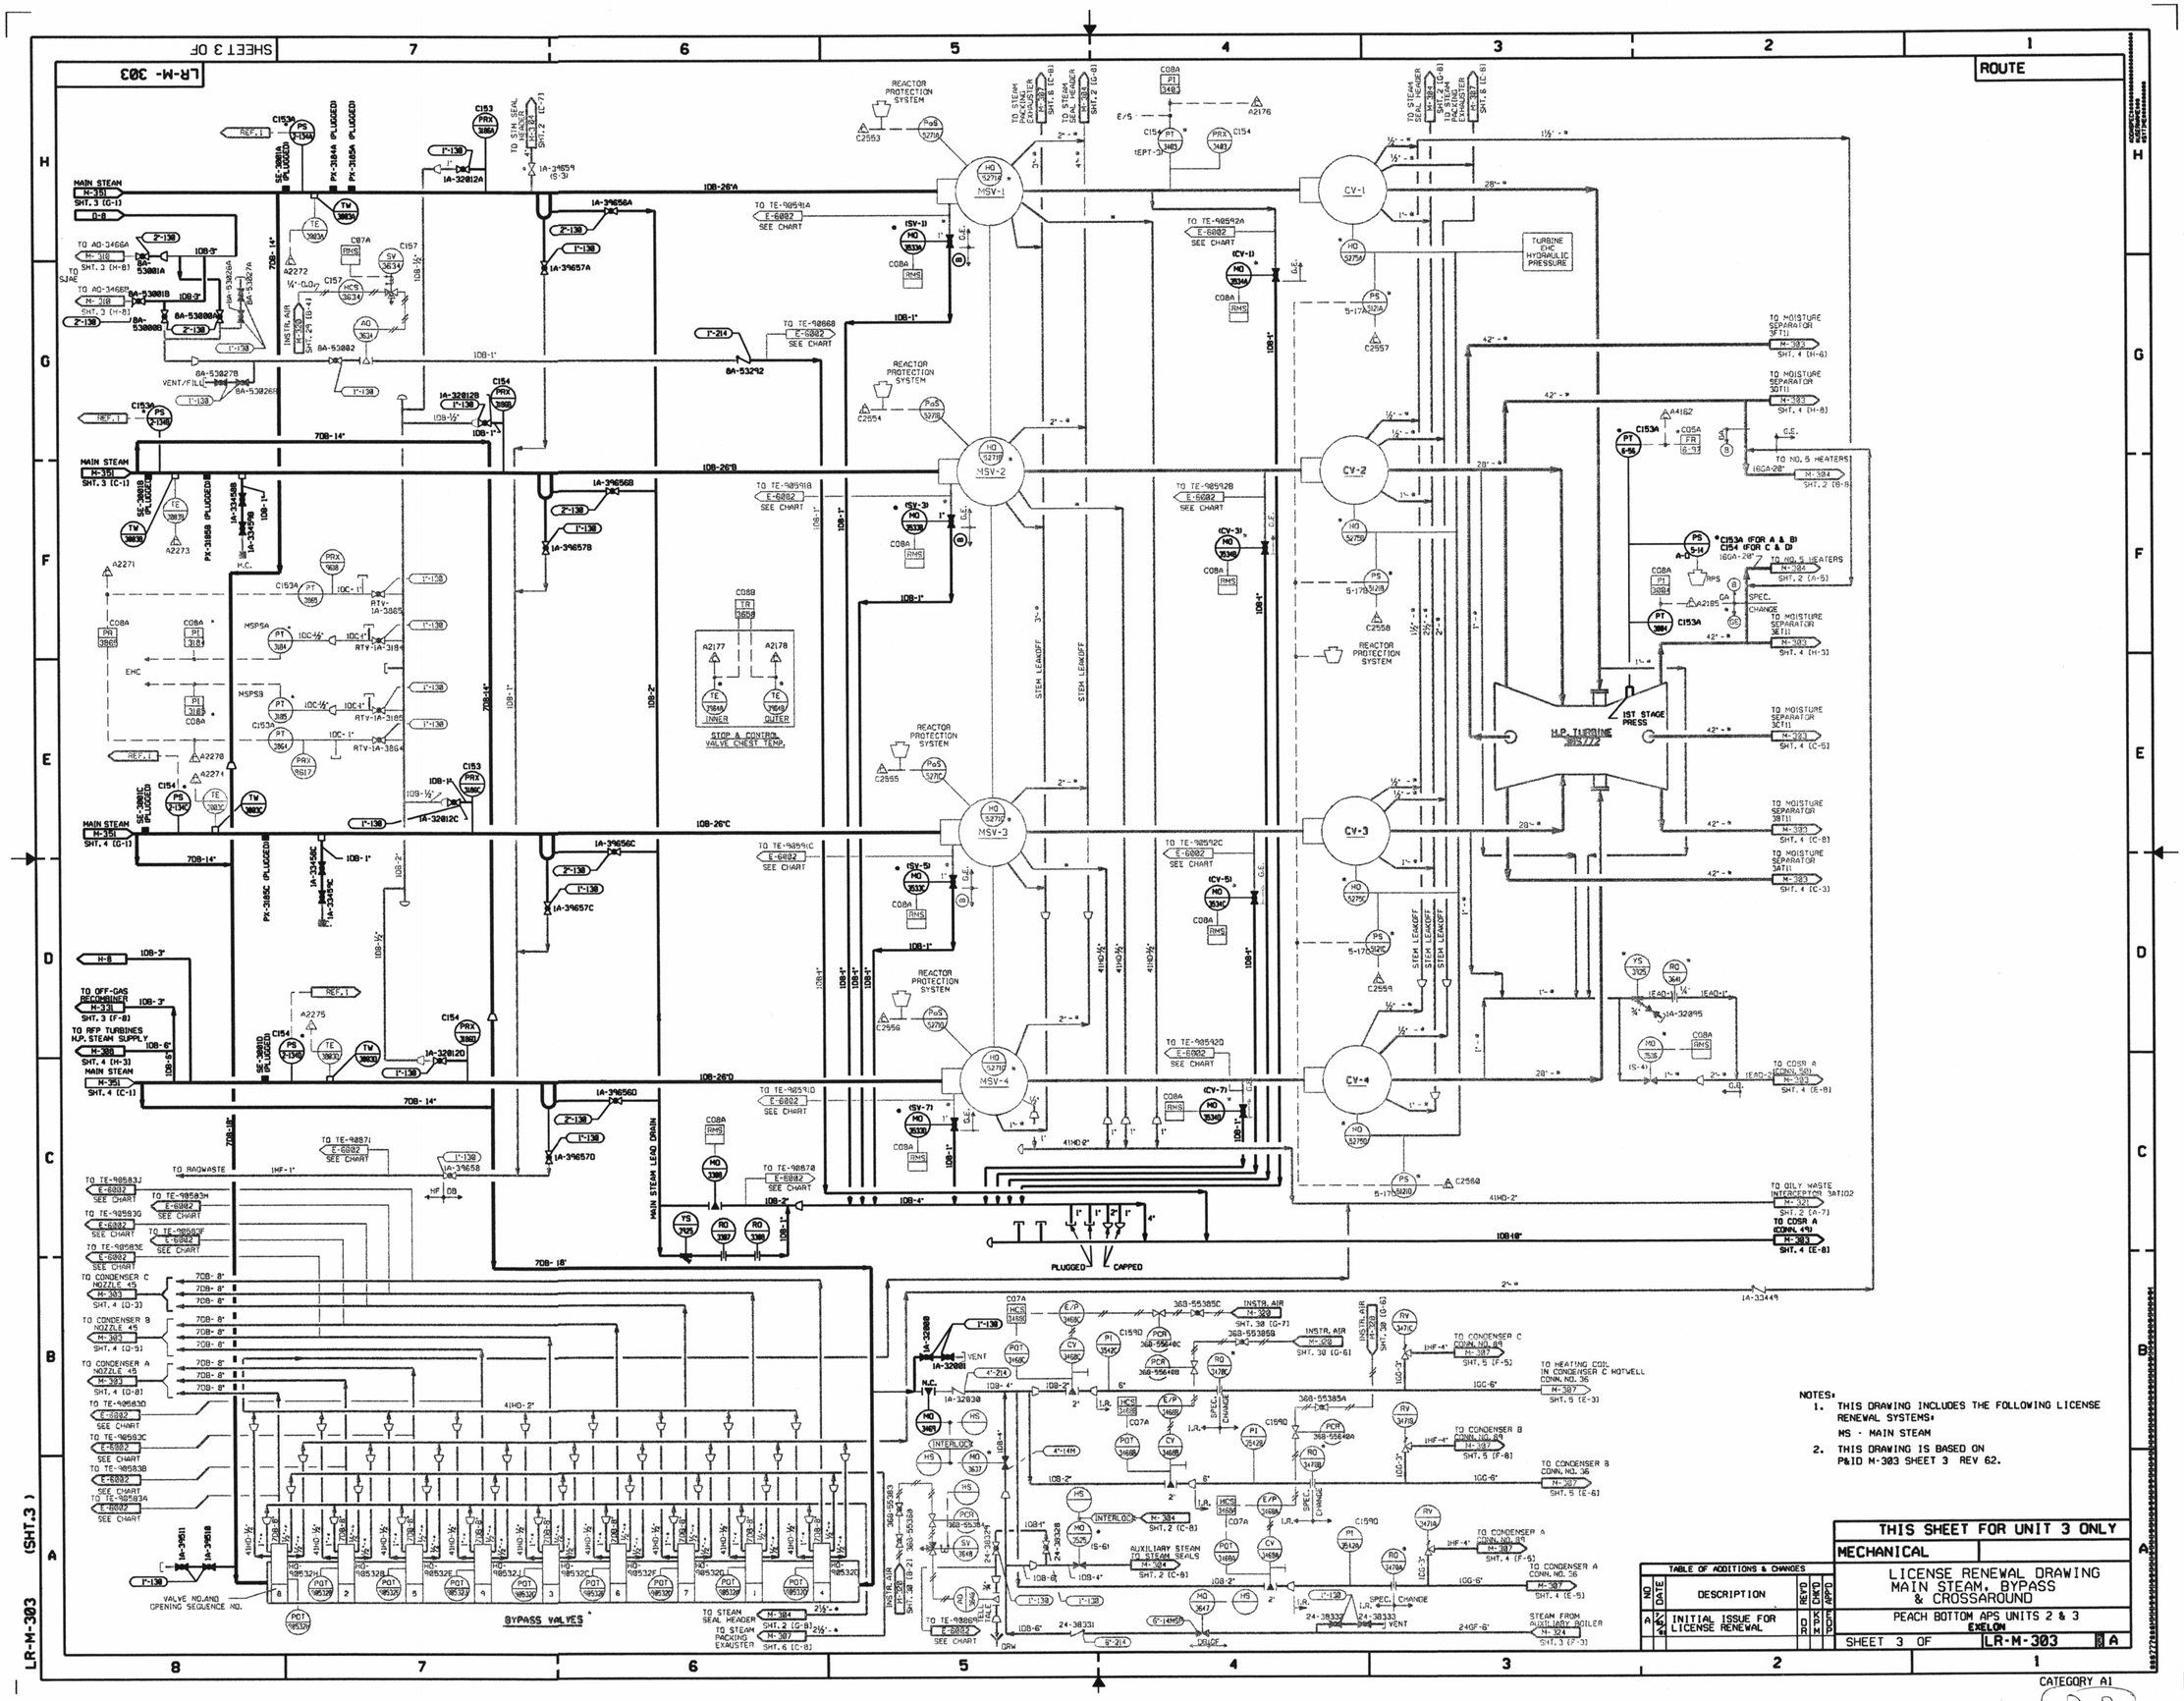

NOTES:

1. THIS DRAWING INCLUDES THE FOLLOWING LICENSE RENEWAL SYSTEMS:
   MS - MAIN STEAM
2. THIS DRAWING IS BASED ON P&ID M-303 SHEET 3 REV 62.

TABLE OF ADDITIONS & CHANGES						
NO	DATE	DESCRIPTION	REV'D	CHK'D	APP'D	
A	7/87	INITIAL ISSUE FOR LICENSE RENEWAL	DR	KPM	EDP	

THIS SHEET FOR UNIT 3 ONLY

MECHANICAL

LICENSE RENEWAL DRAWING
MAIN STEAM, BYPASS & CROSSAROUND

PEACH BOTTOM APS UNITS 2 & 3
EXELON

SHEET 3 OF LR-M-303 A

LR-M-303 (SHT.3)

CATEGORY A1

D-7