SHEET 1 OF

LR-M- 306

ROUTE

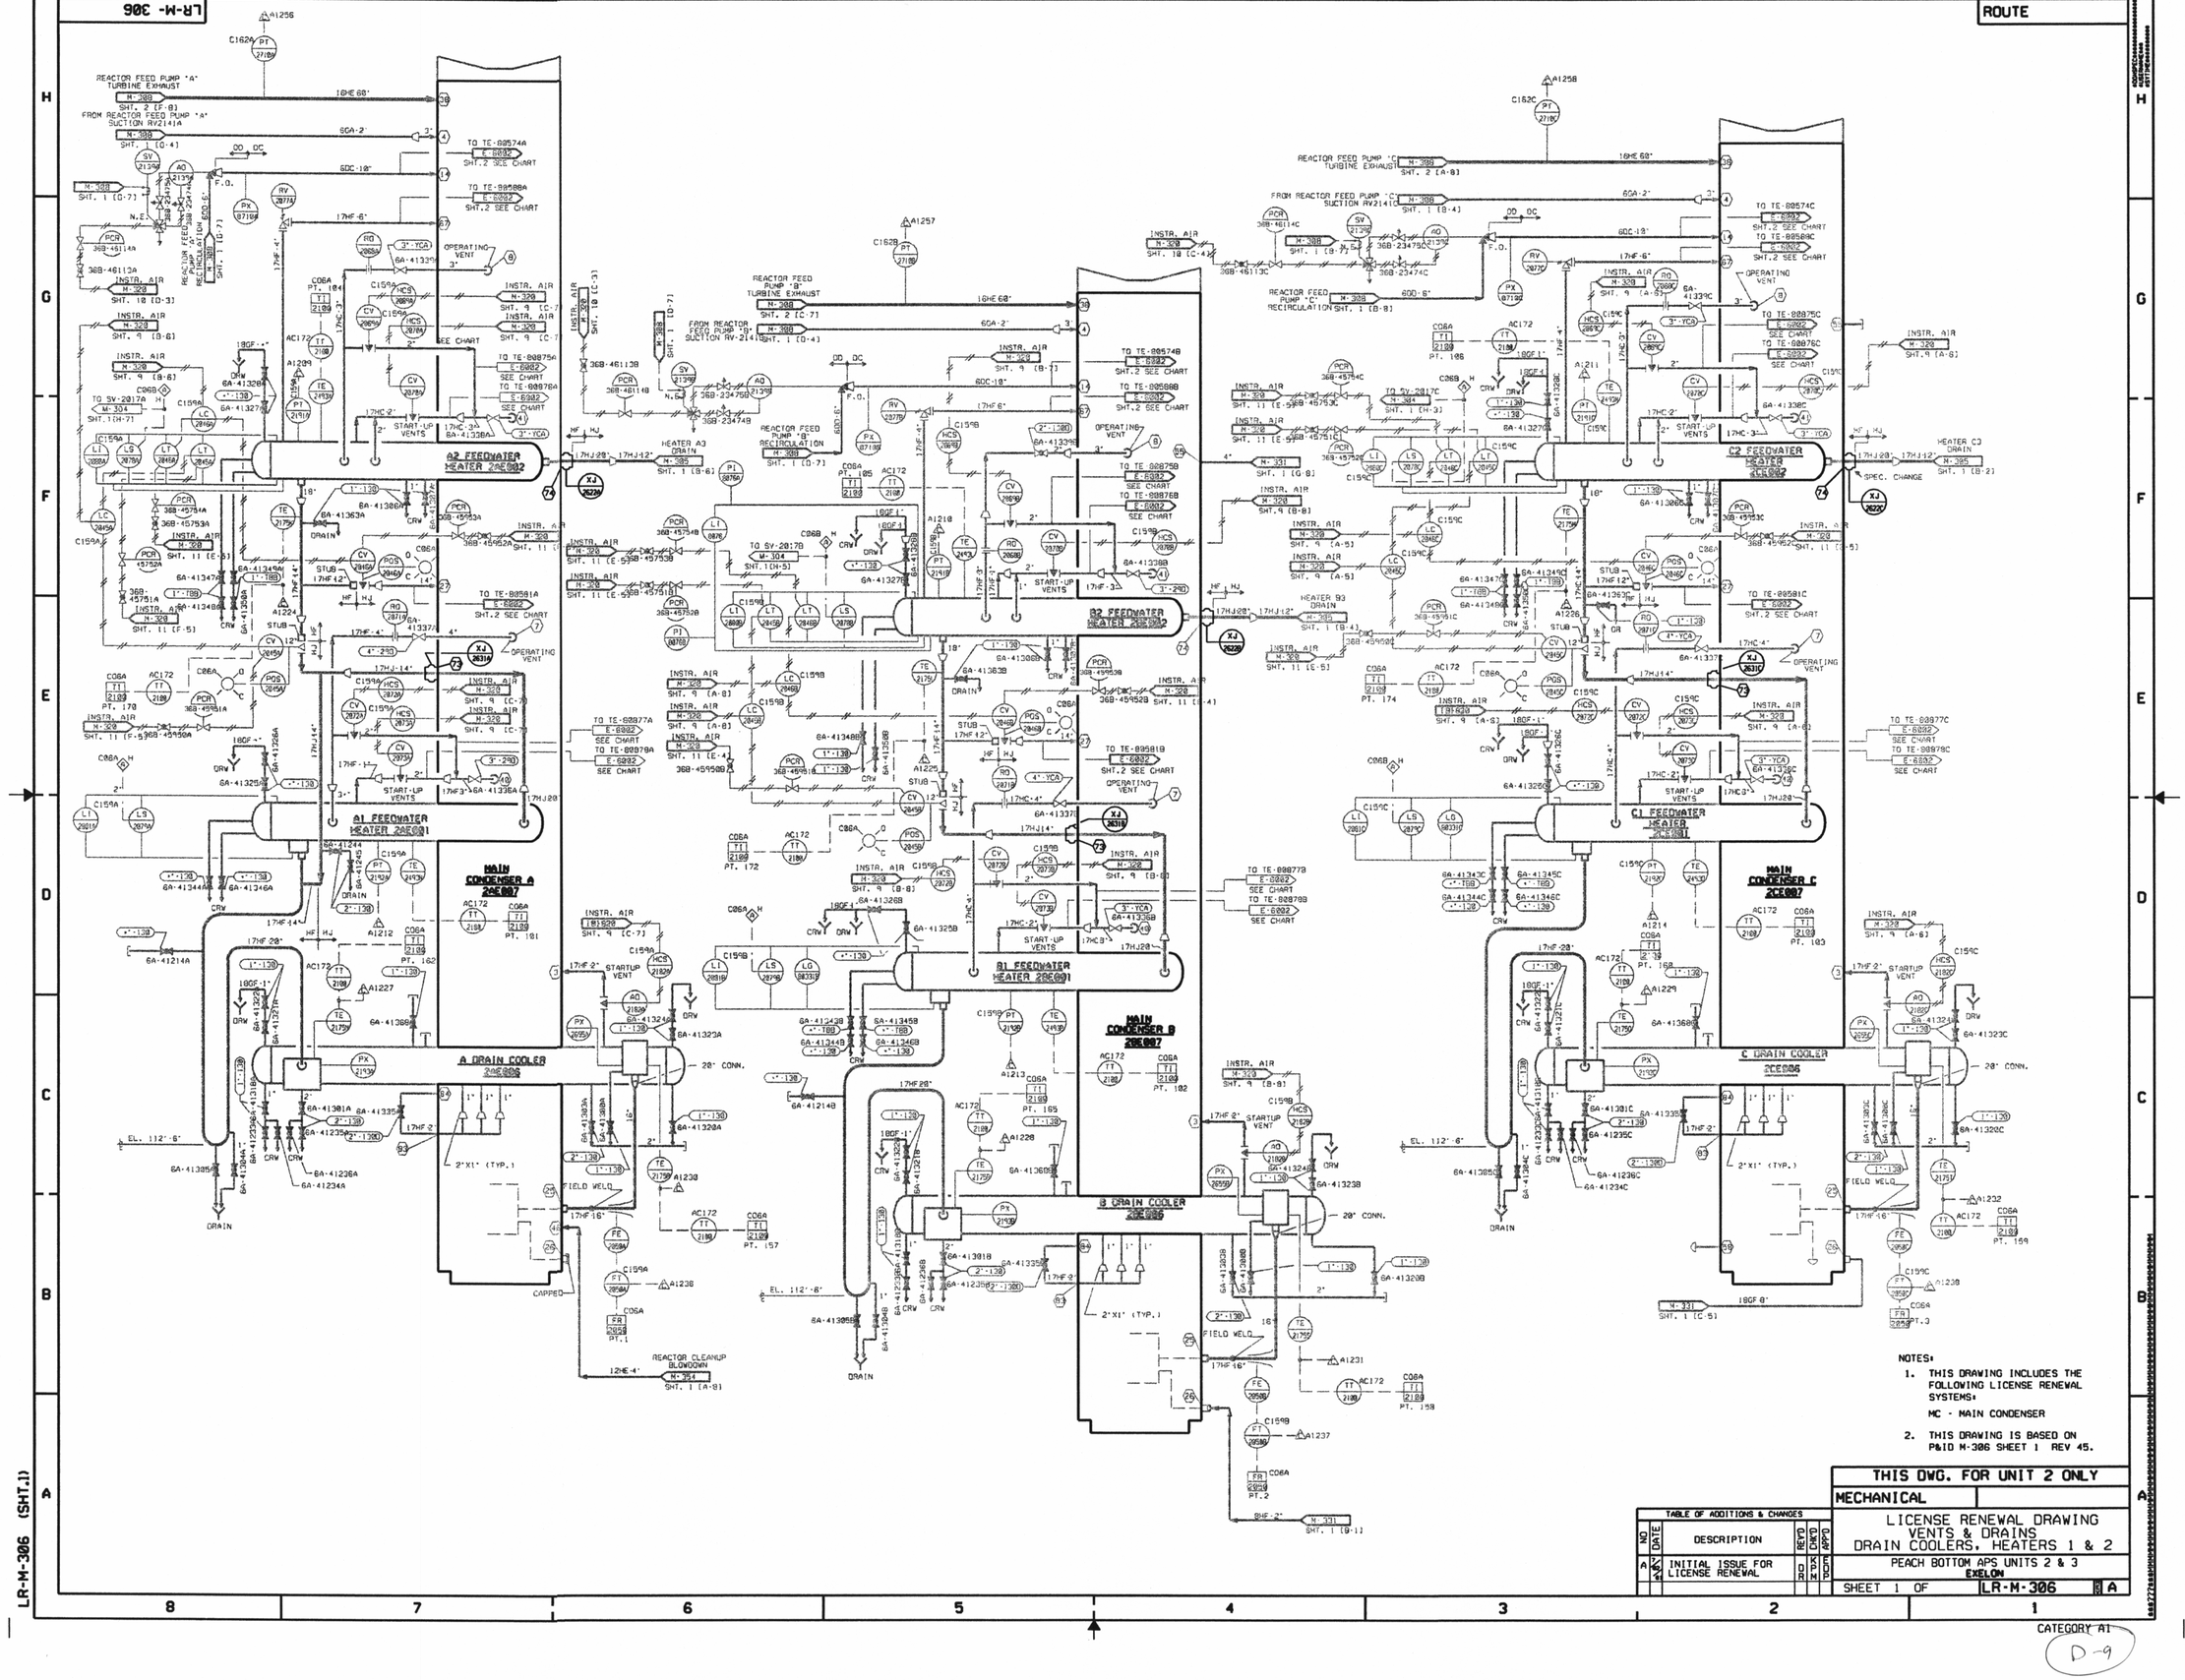

NOTES:

1. THIS DRAWING INCLUDES THE FOLLOWING LICENSE RENEWAL SYSTEMS:
   MC - MAIN CONDENSER
2. THIS DRAWING IS BASED ON P&ID M-306 SHEET 1 REV 45.

TABLE OF ADDITIONS & CHANGES						
NO	DATE	DESCRIPTION	REVD	DWD	TCD	APPD
A	8/XX	INITIAL ISSUE FOR LICENSE RENEWAL	JRD	M.XXX	M.DOM	

THIS DWG. FOR UNIT 2 ONLY

MECHANICAL

LICENSE RENEWAL DRAWING
VENTS & DRAINS
DRAIN COOLERS, HEATERS 1 & 2

PEACH BOTTOM APS UNITS 2 & 3
EXELON

SHEET 1 OF LR-M-306 A

LR-M-306 (SHT.1)

CATEGORY A1

D-9