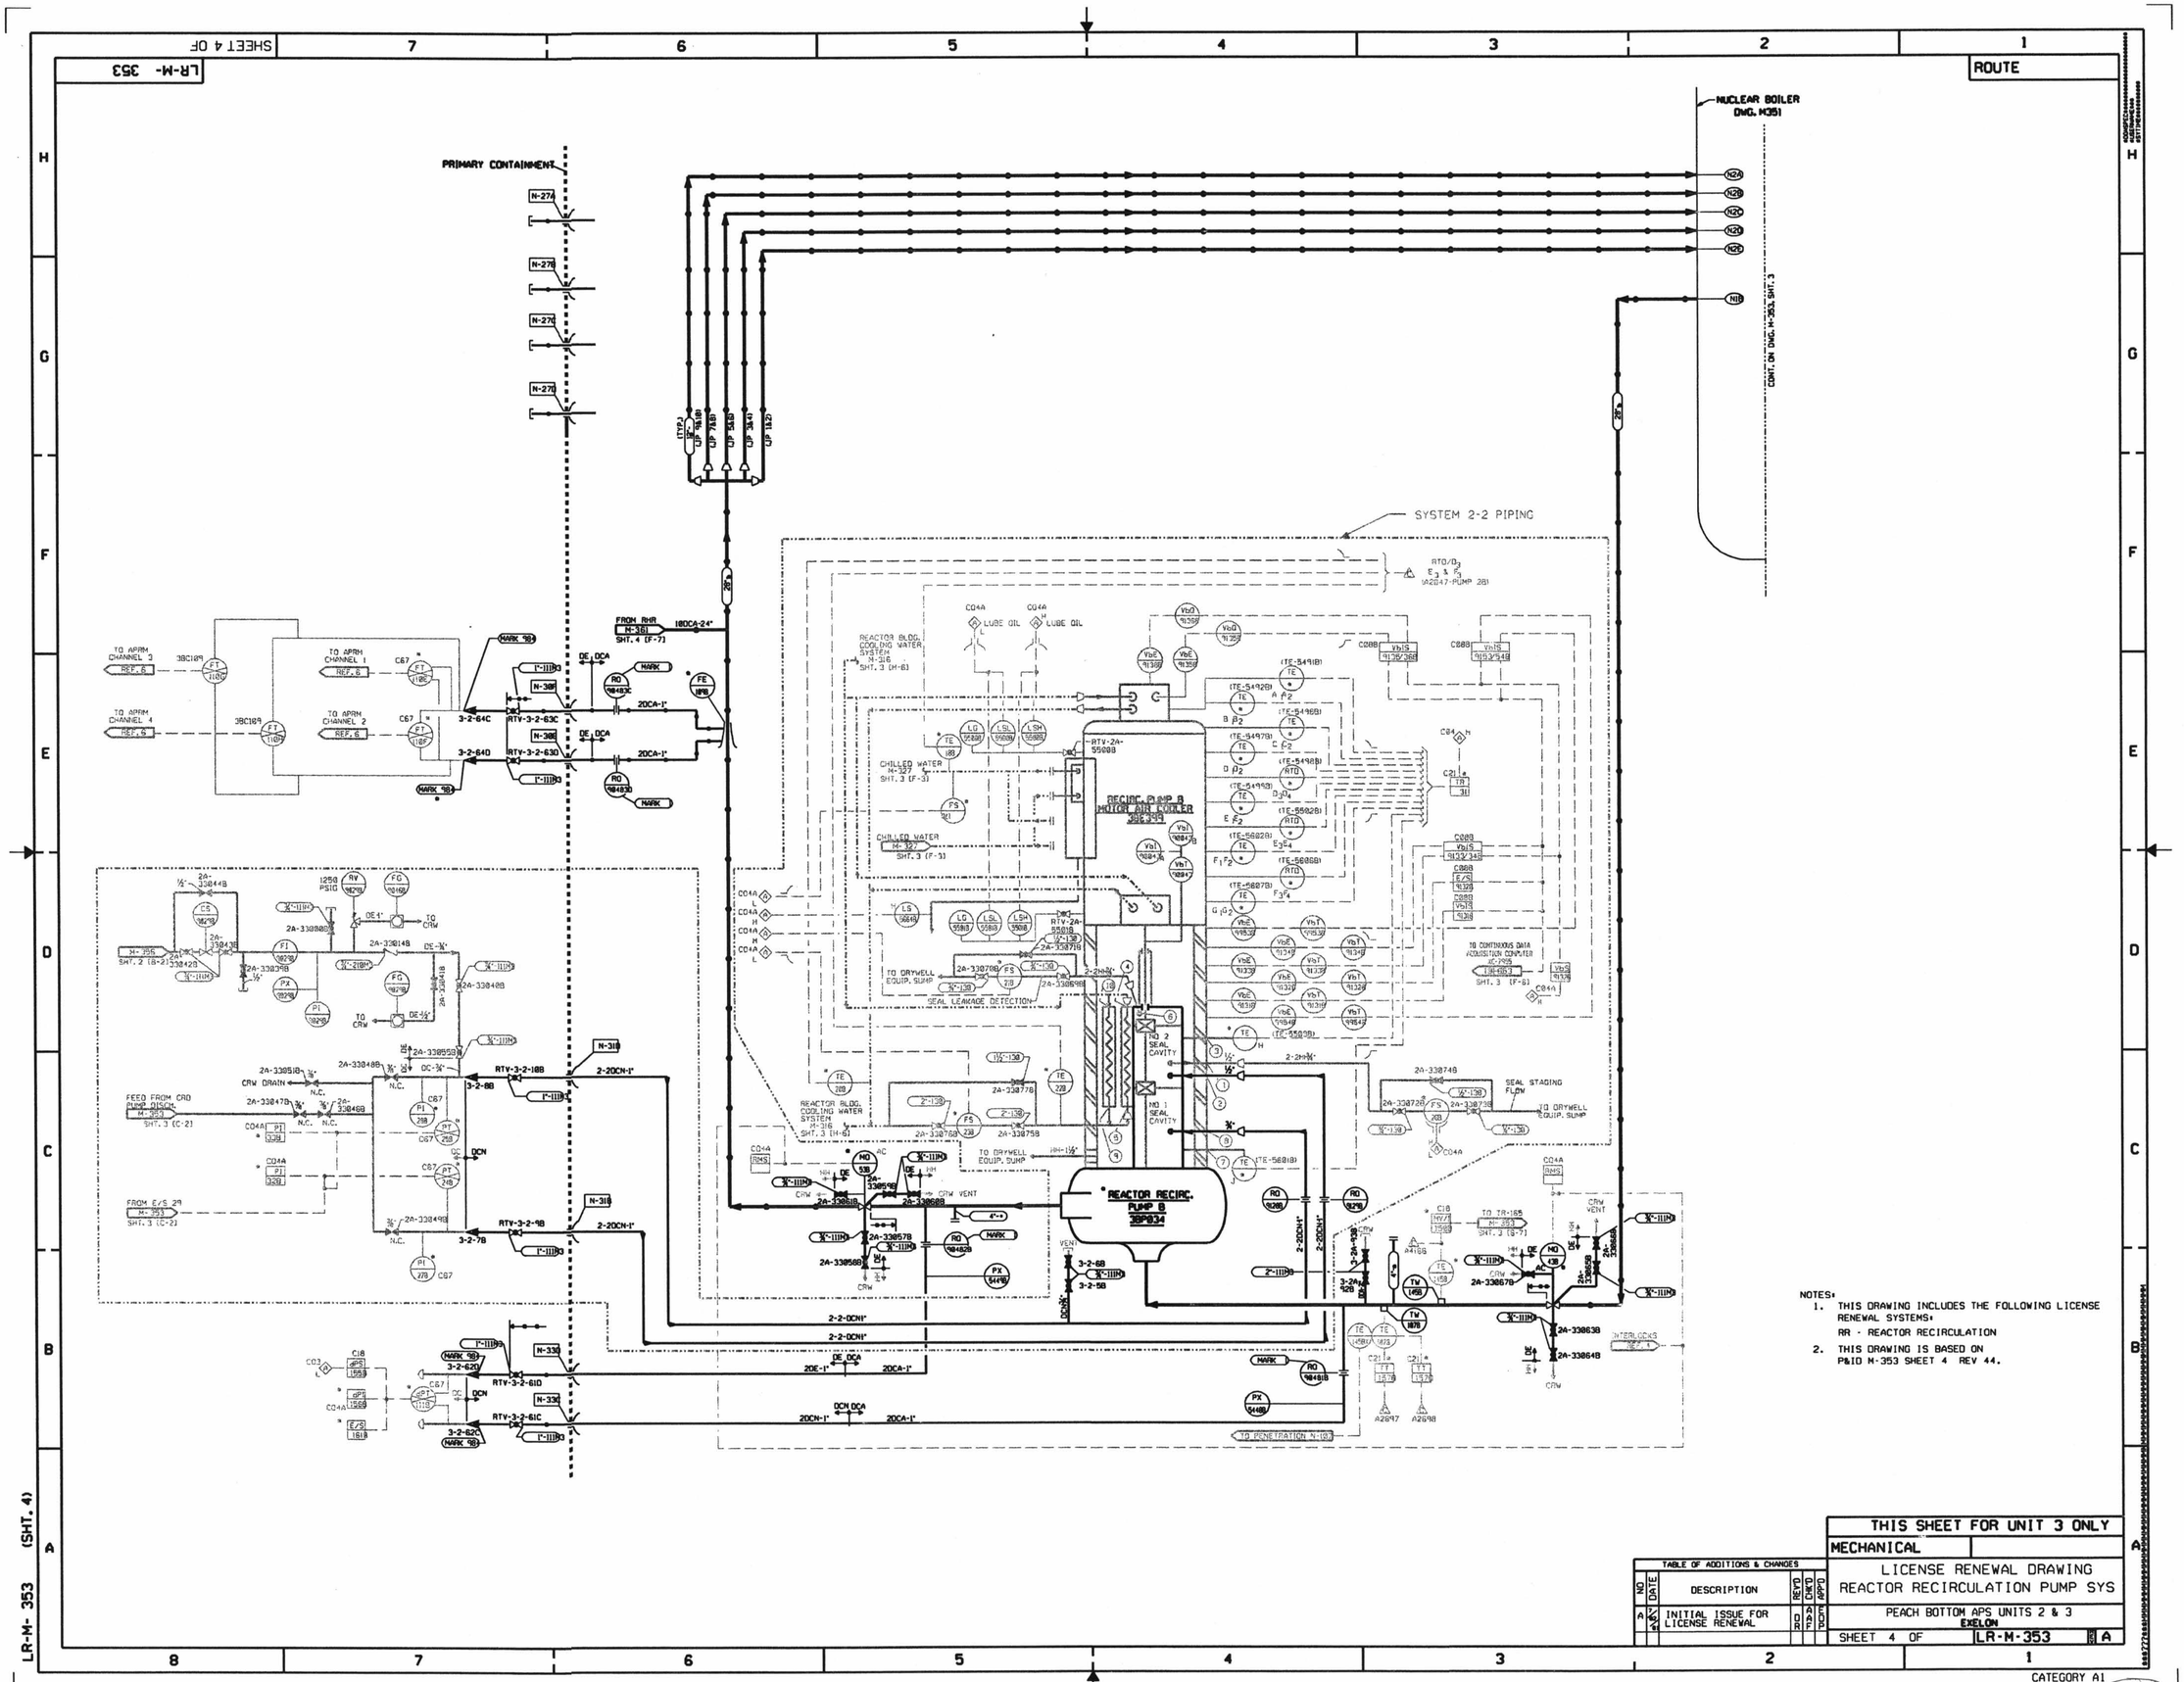

SHEET 4 OF
LR-M- 353
ROUTE
NUCLEAR BOILER DWG. M351
PRIMARY CONTAINMENT
SYSTEM 2-2 PIPING
REACTOR RECIRC. PUMP B 38P034
RECIRC. PUMP B MOTOR AIR COOLER 38E399
NOTES:
1. THIS DRAWING INCLUDES THE FOLLOWING LICENSE RENEWAL SYSTEMS:
RR - REACTOR RECIRCULATION
2. THIS DRAWING IS BASED ON P&ID M-353 SHEET 4 REV 44.
THIS SHEET FOR UNIT 3 ONLY
MECHANICAL
LICENSE RENEWAL DRAWING
REACTOR RECIRCULATION PUMP SYS
PEACH BOTTOM APS UNITS 2 & 3
EXELON
SHEET 4 OF
LR-M-353
A
TABLE OF ADDITIONS & CHANGES
NO
DATE
DESCRIPTION
REV'D
CHK'D
APP'D
A
INITIAL ISSUE FOR LICENSE RENEWAL
LR-M-353 (SHT. 4)
CATEGORY A1
D-52