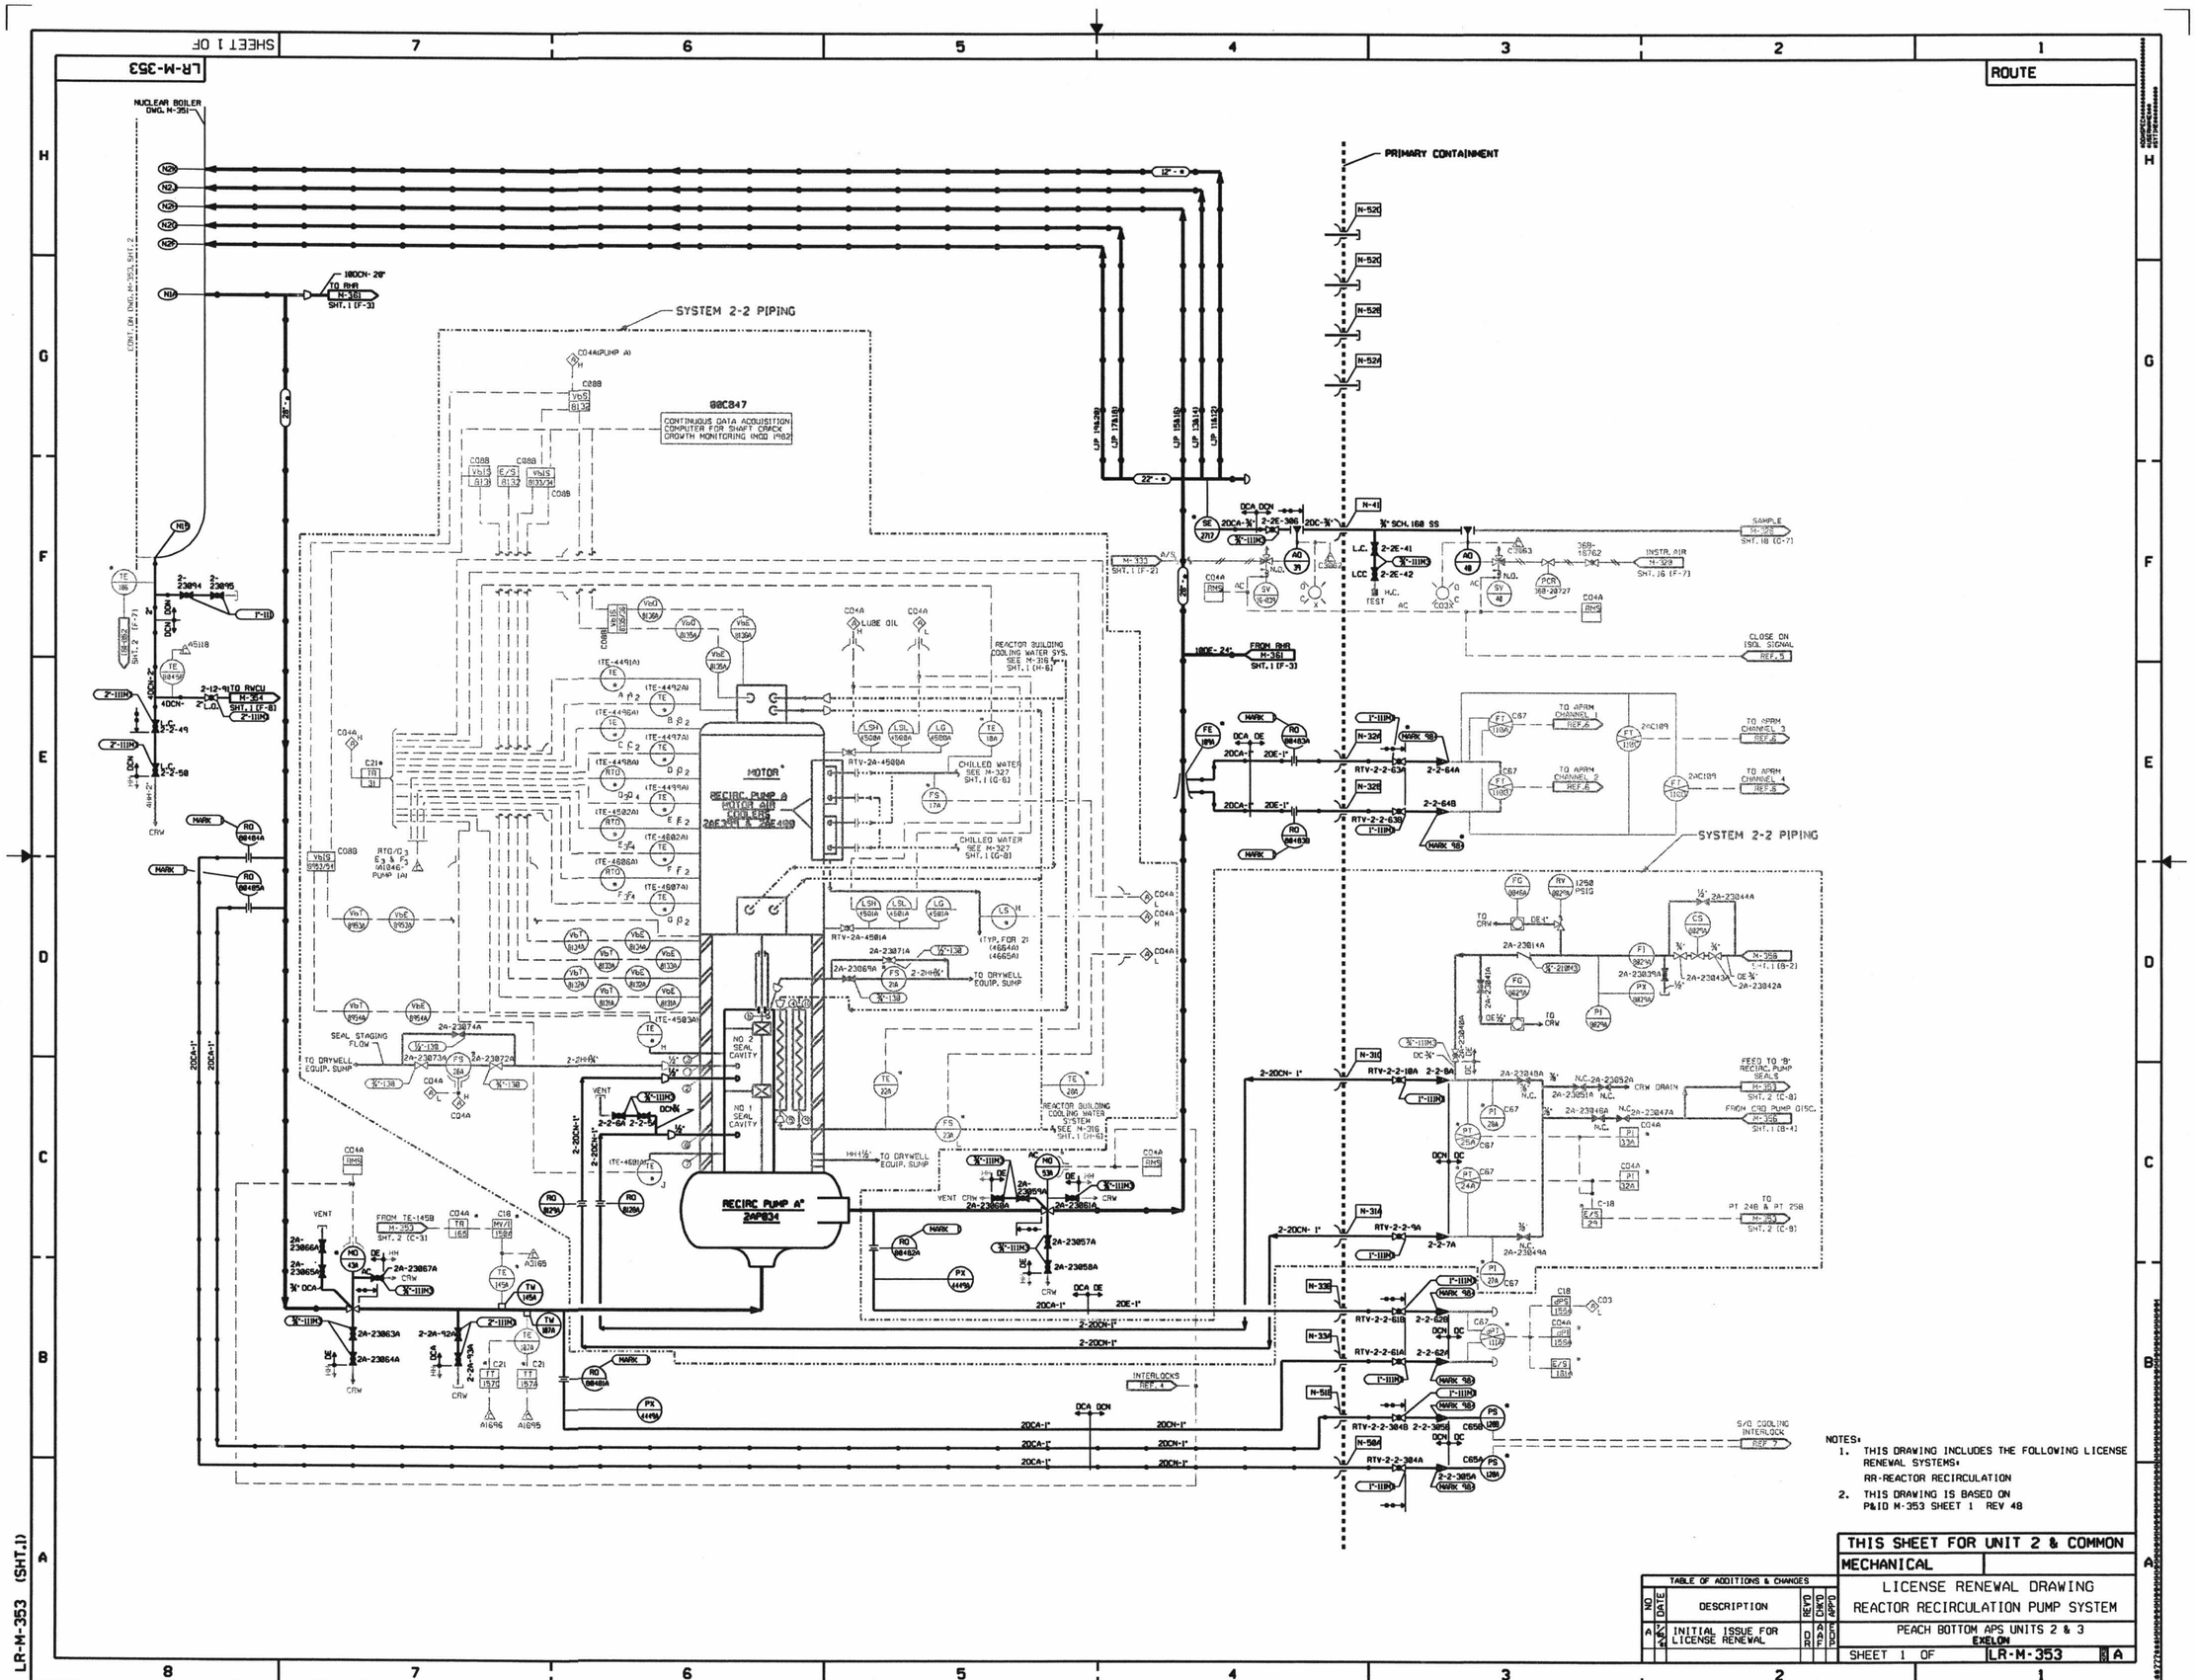

NOTES:

1. THIS DRAWING INCLUDES THE FOLLOWING LICENSE RENEWAL SYSTEMS:
   RR-REACTOR RECIRCULATION
2. THIS DRAWING IS BASED ON P&ID M-353 SHEET 1 REV 48

TABLE OF ADDITIONS & CHANGES					
NO	DATE	DESCRIPTION	REV'D	CHK'D	APP'D
A	7/30/84	INITIAL ISSUE FOR LICENSE RENEWAL	DR	AAF	EDP

THIS SHEET FOR UNIT 2 & COMMON

MECHANICAL

LICENSE RENEWAL DRAWING
REACTOR RECIRCULATION PUMP SYSTEM

PEACH BOTTOM APS UNITS 2 & 3
EXELON

SHEET 1 OF LR-M-353 A

LR-M-353 (SHT.1)

CATEGORY A1

D-49