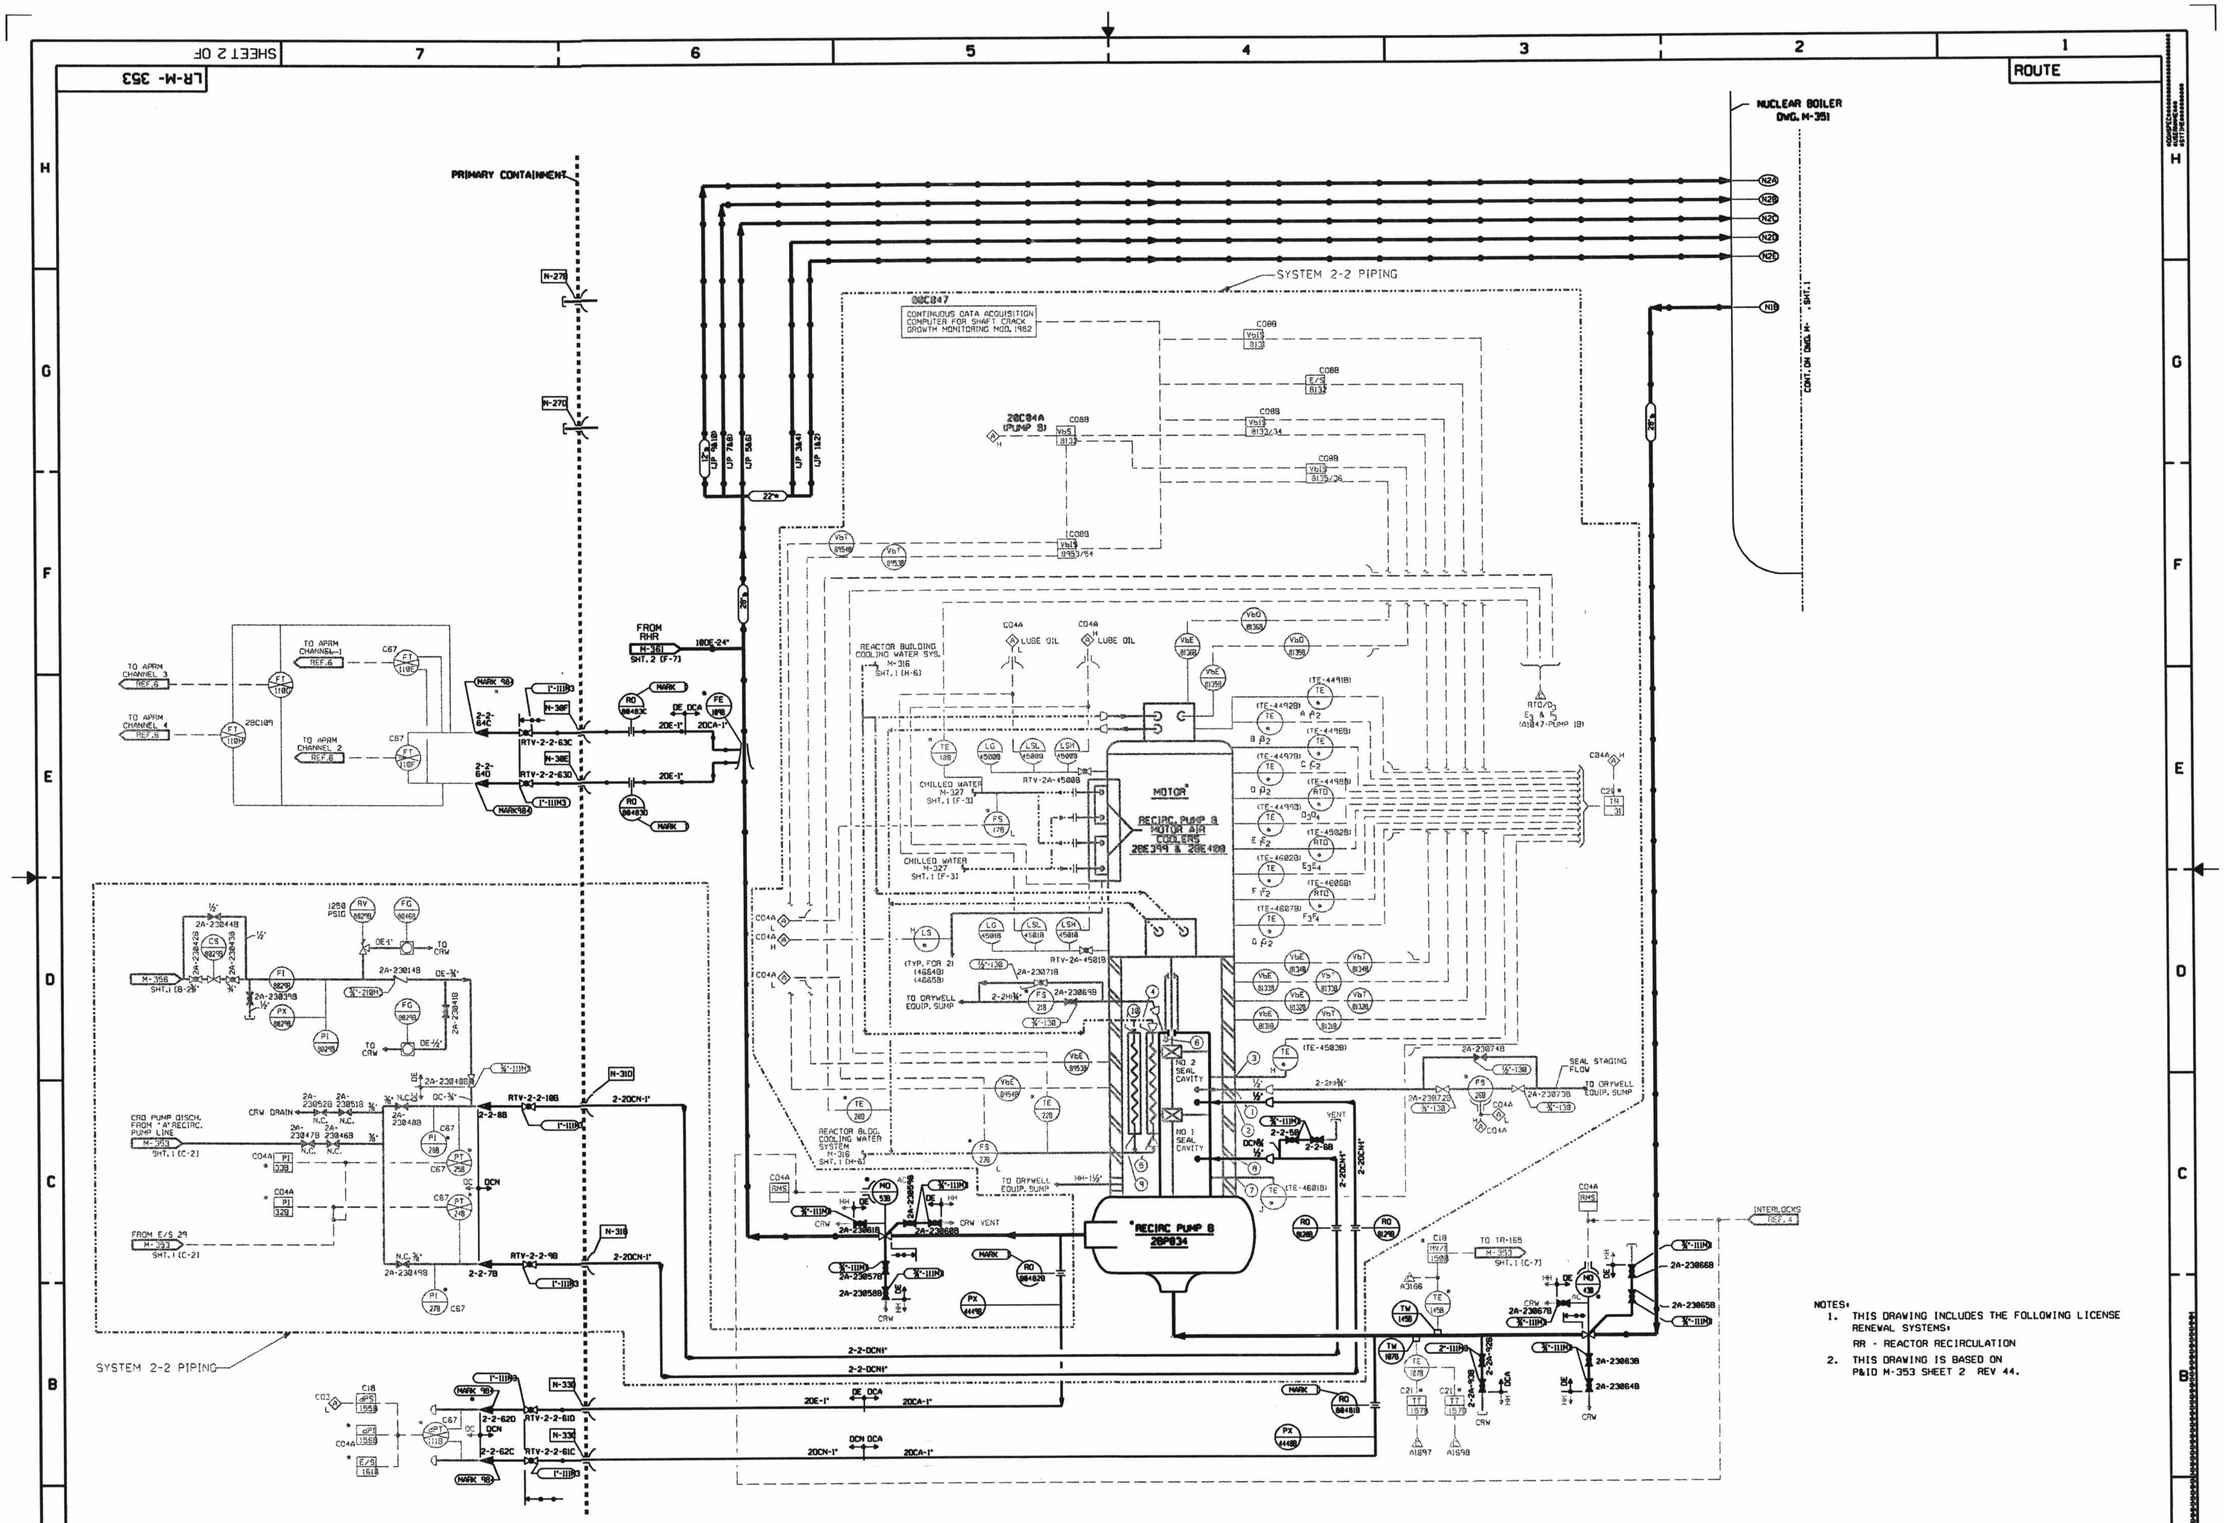

NOTES:

1. THIS DRAWING INCLUDES THE FOLLOWING LICENSE RENEWAL SYSTEMS:
   RR - REACTOR RECIRCULATION
2. THIS DRAWING IS BASED ON P&ID M-353 SHEET 2 REV 44.

TABLE OF ADDITIONS & CHANGES						
NO	DATE	DESCRIPTION	REV'D	CHK'D	APP'D	
A	7/8/81	INITIAL ISSUE FOR LICENSE RENEWAL	DR	AAF	EDP	

THIS SHEET FOR UNIT 2 & COMMON

MECHANICAL

LICENSE RENEWAL DRAWING
REACTOR RECIRCULATION PUMP SYS

PEACH BOTTOM APS UNITS 2 & 3
EXELON

SHEET 2 OF LR-M-353 A

LR-M-353 (SHT.2)

CATEGORY A1

D-50