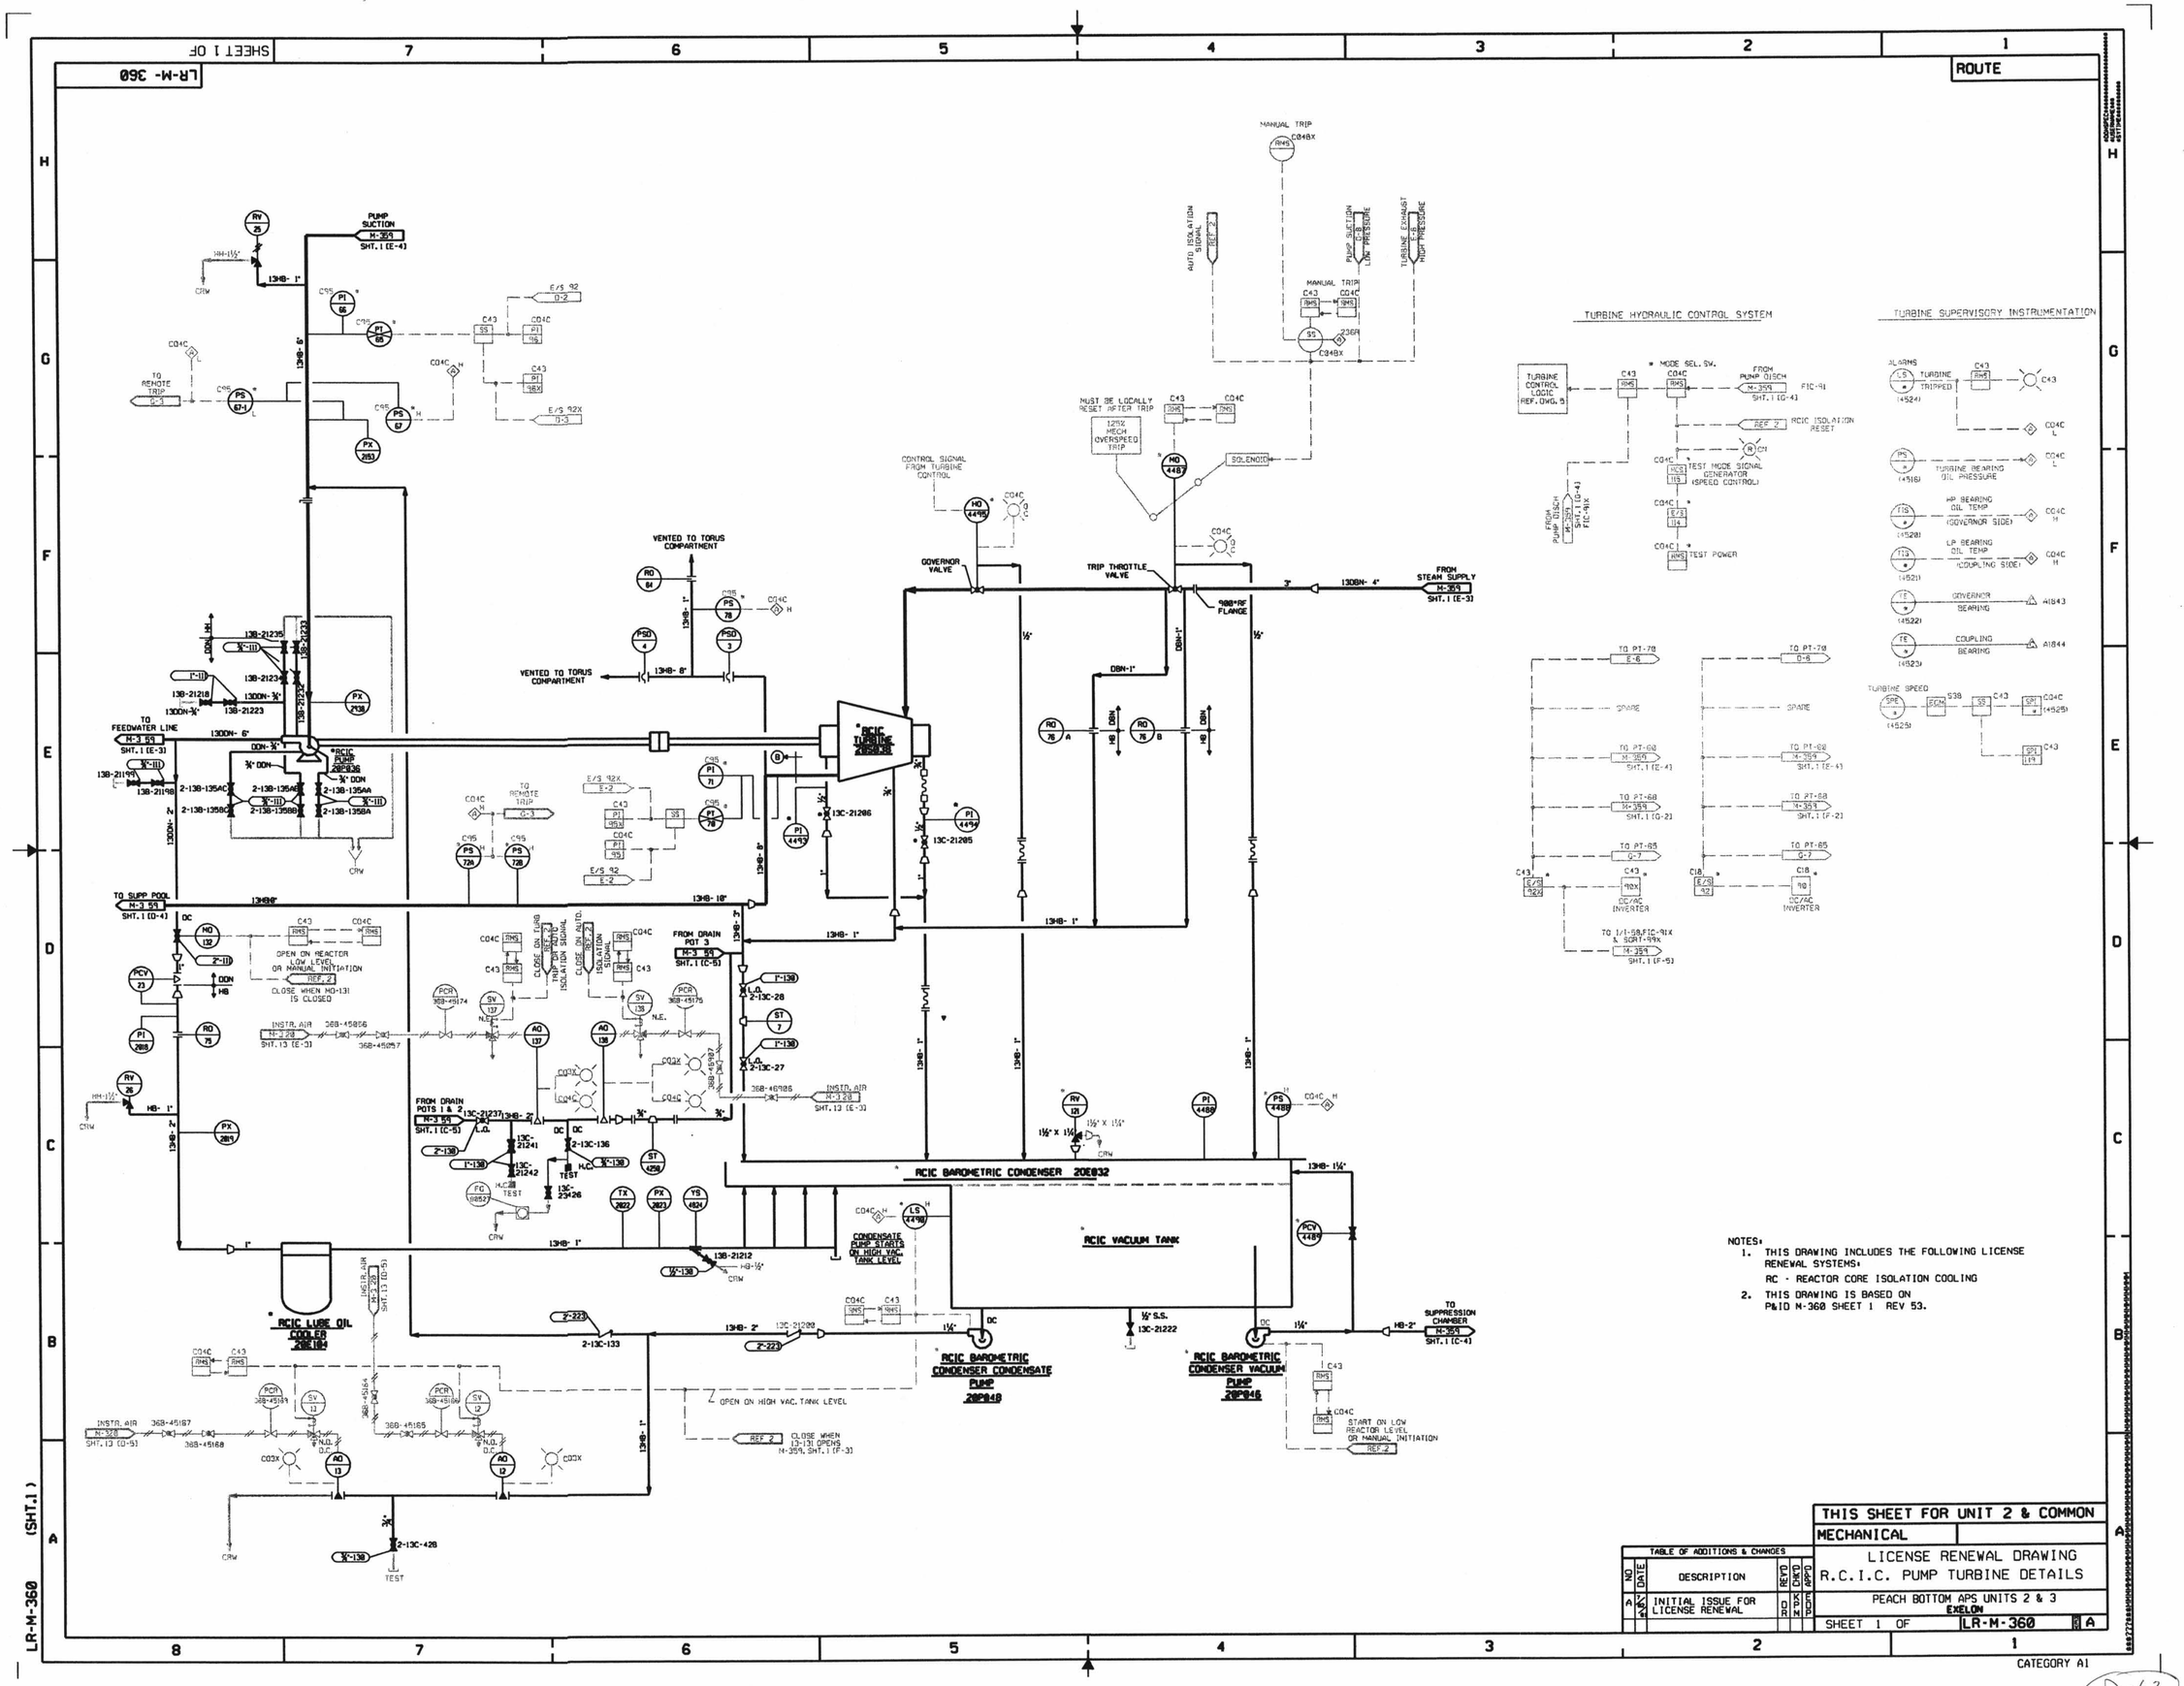

NOTES:
1. THIS DRAWING INCLUDES THE FOLLOWING LICENSE RENEWAL SYSTEMS:
   RC - REACTOR CORE ISOLATION COOLING
2. THIS DRAWING IS BASED ON P&ID M-360 SHEET 1 REV 53.

TABLE OF ADDITIONS & CHANGES					
NO	DATE	DESCRIPTION	REV'D	CHK'D	APP'D
A	7/10/78	INITIAL ISSUE FOR LICENSE RENEWAL	DR	KPM	EOP

THIS SHEET FOR UNIT 2 & COMMON

MECHANICAL

LICENSE RENEWAL DRAWING
R.C.I.C. PUMP TURBINE DETAILS

PEACH BOTTOM APS UNITS 2 & 3
EXELON

SHEET 1 OF LR-M-360 A

CATEGORY A1

D-63