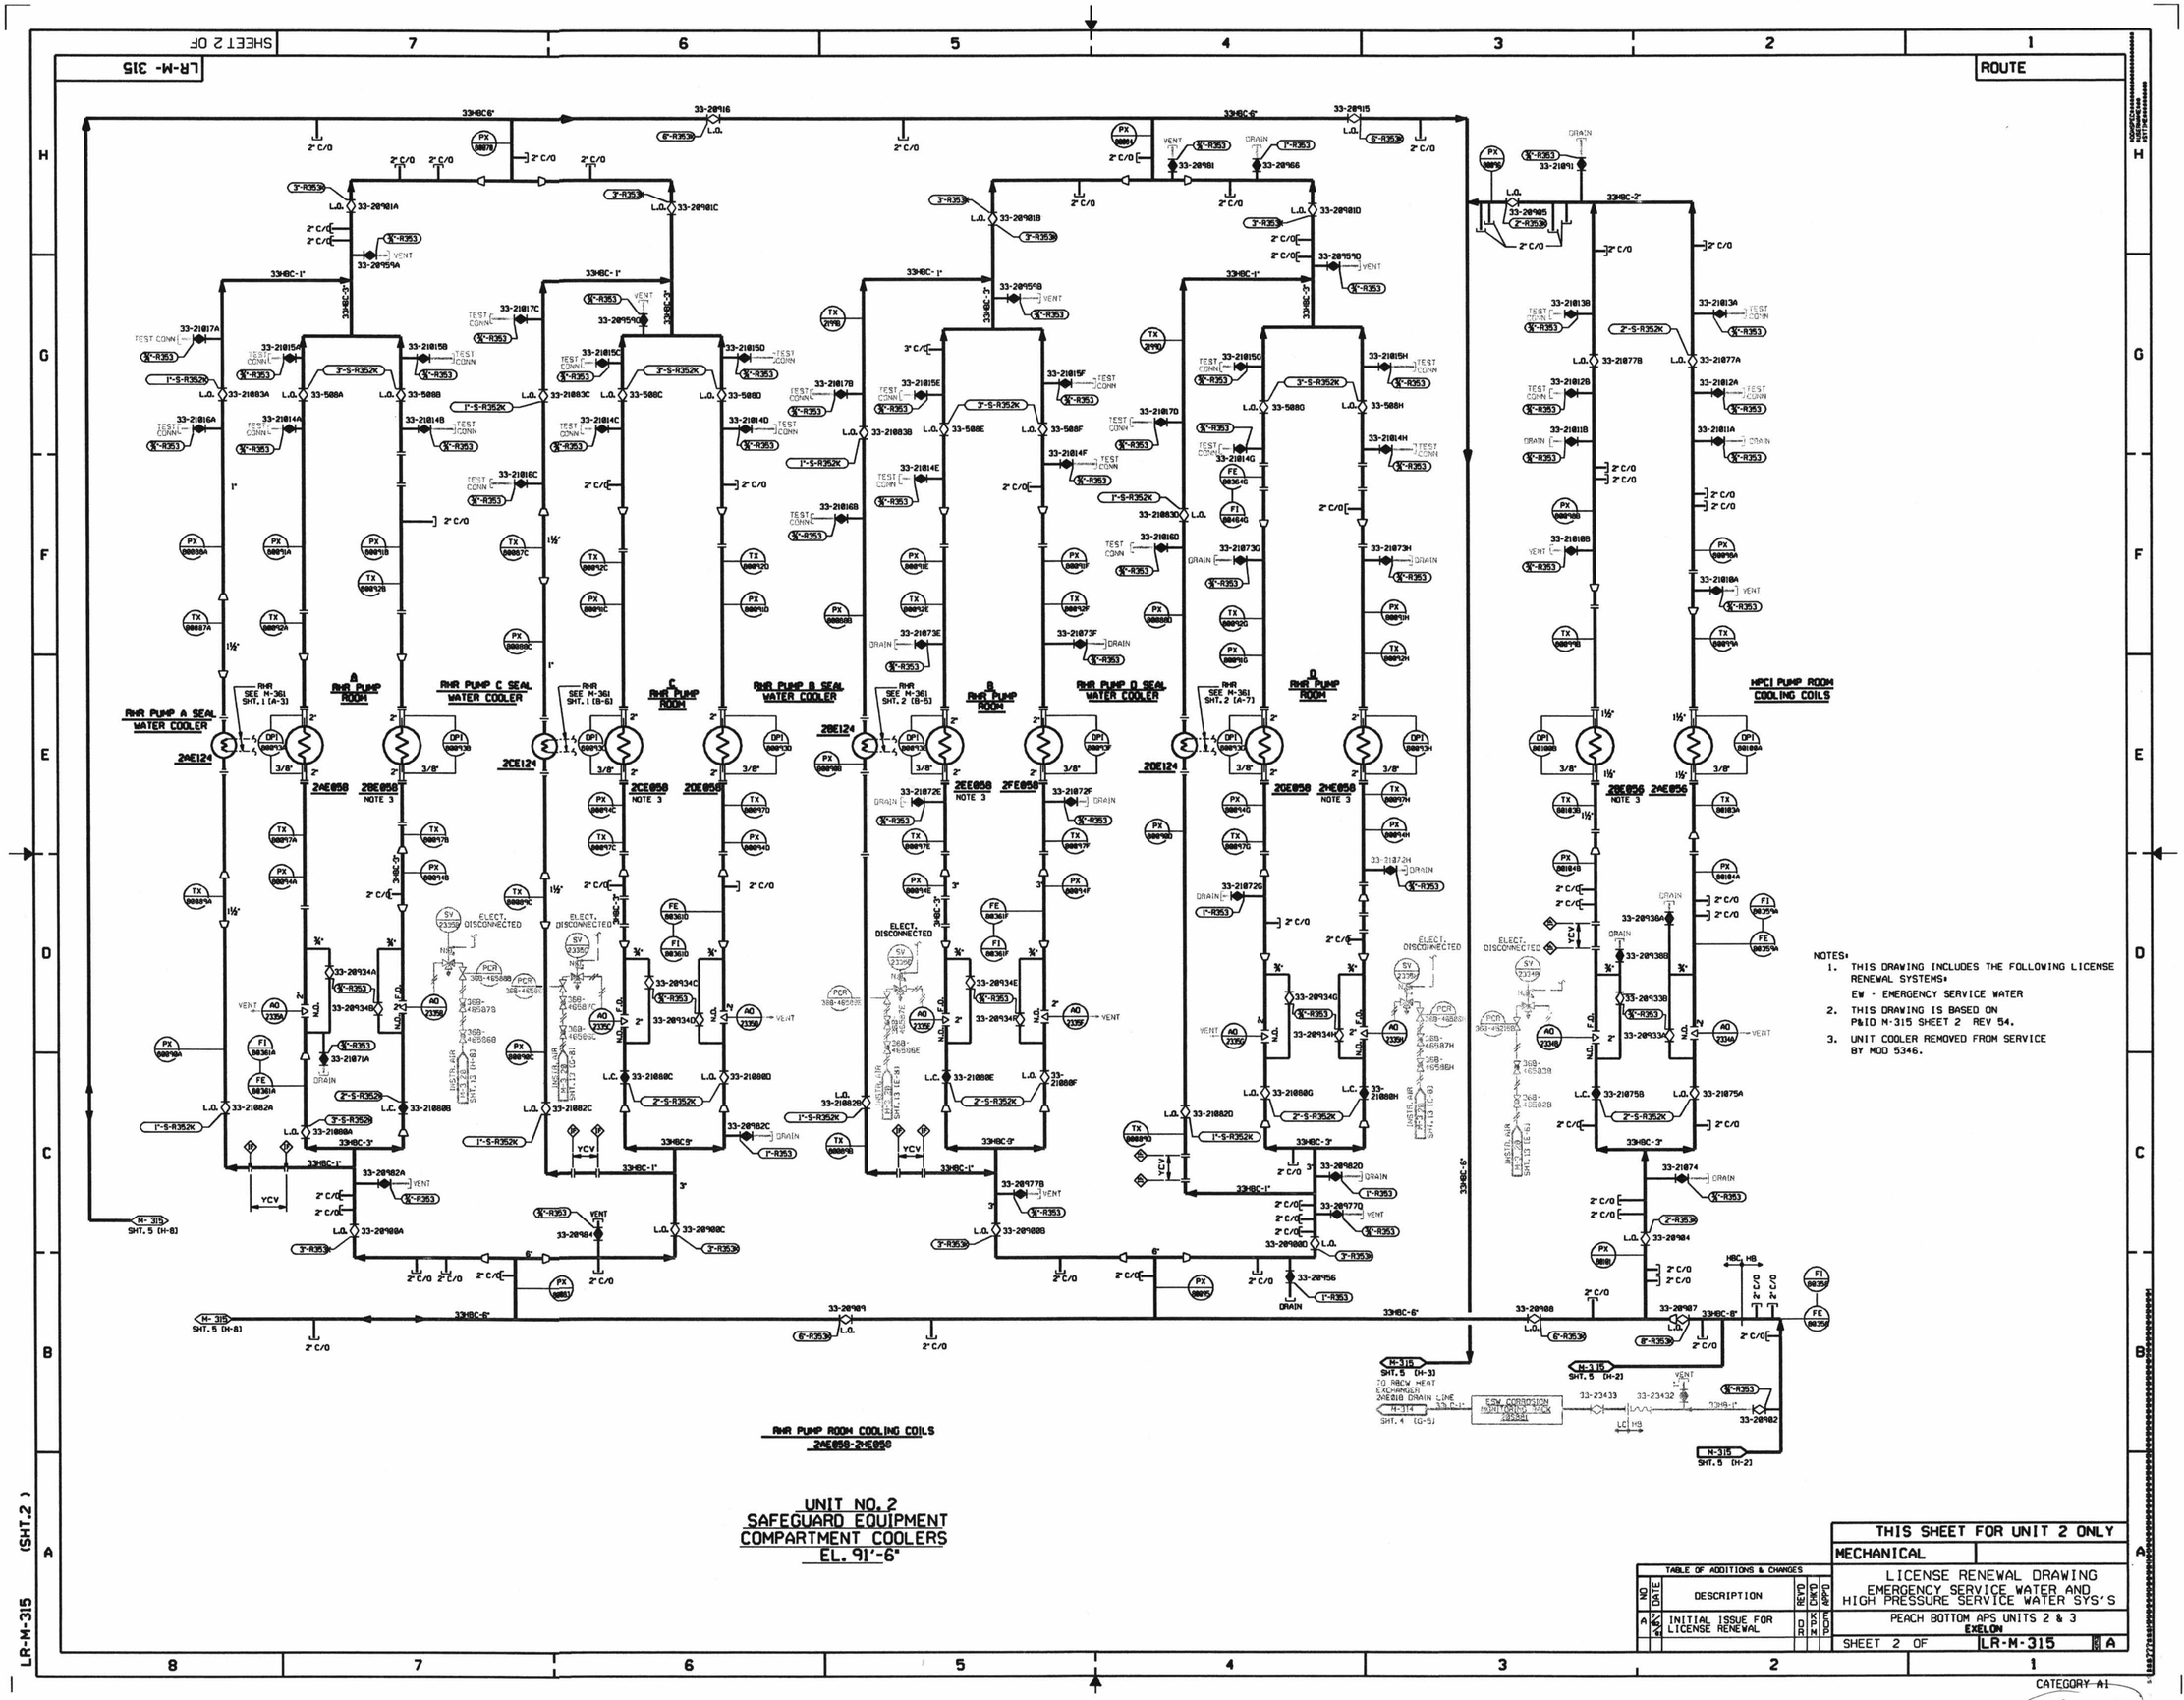

NOTES:

1. THIS DRAWING INCLUDES THE FOLLOWING LICENSE RENEWAL SYSTEMS:
   EW - EMERGENCY SERVICE WATER
2. THIS DRAWING IS BASED ON P&ID M-315 SHEET 2 REV 54.
3. UNIT COOLER REMOVED FROM SERVICE BY MOD 5346.

THIS SHEET FOR UNIT 2 ONLY

MECHANICAL

LICENSE RENEWAL DRAWING
EMERGENCY SERVICE WATER AND
HIGH PRESSURE SERVICE WATER SYS'S

PEACH BOTTOM APS UNITS 2 & 3
EXELON

SHEET 2 OF LR-M-315 A

TABLE OF ADDITIONS & CHANGES

NO	DATE	DESCRIPTION	REV'D	CHK'D	APP'D
A	3/4/96	INITIAL ISSUE FOR LICENSE RENEWAL	DR	KPM	EOP

LR-M-315 (SHT.2)

CATEGORY A1

D-18