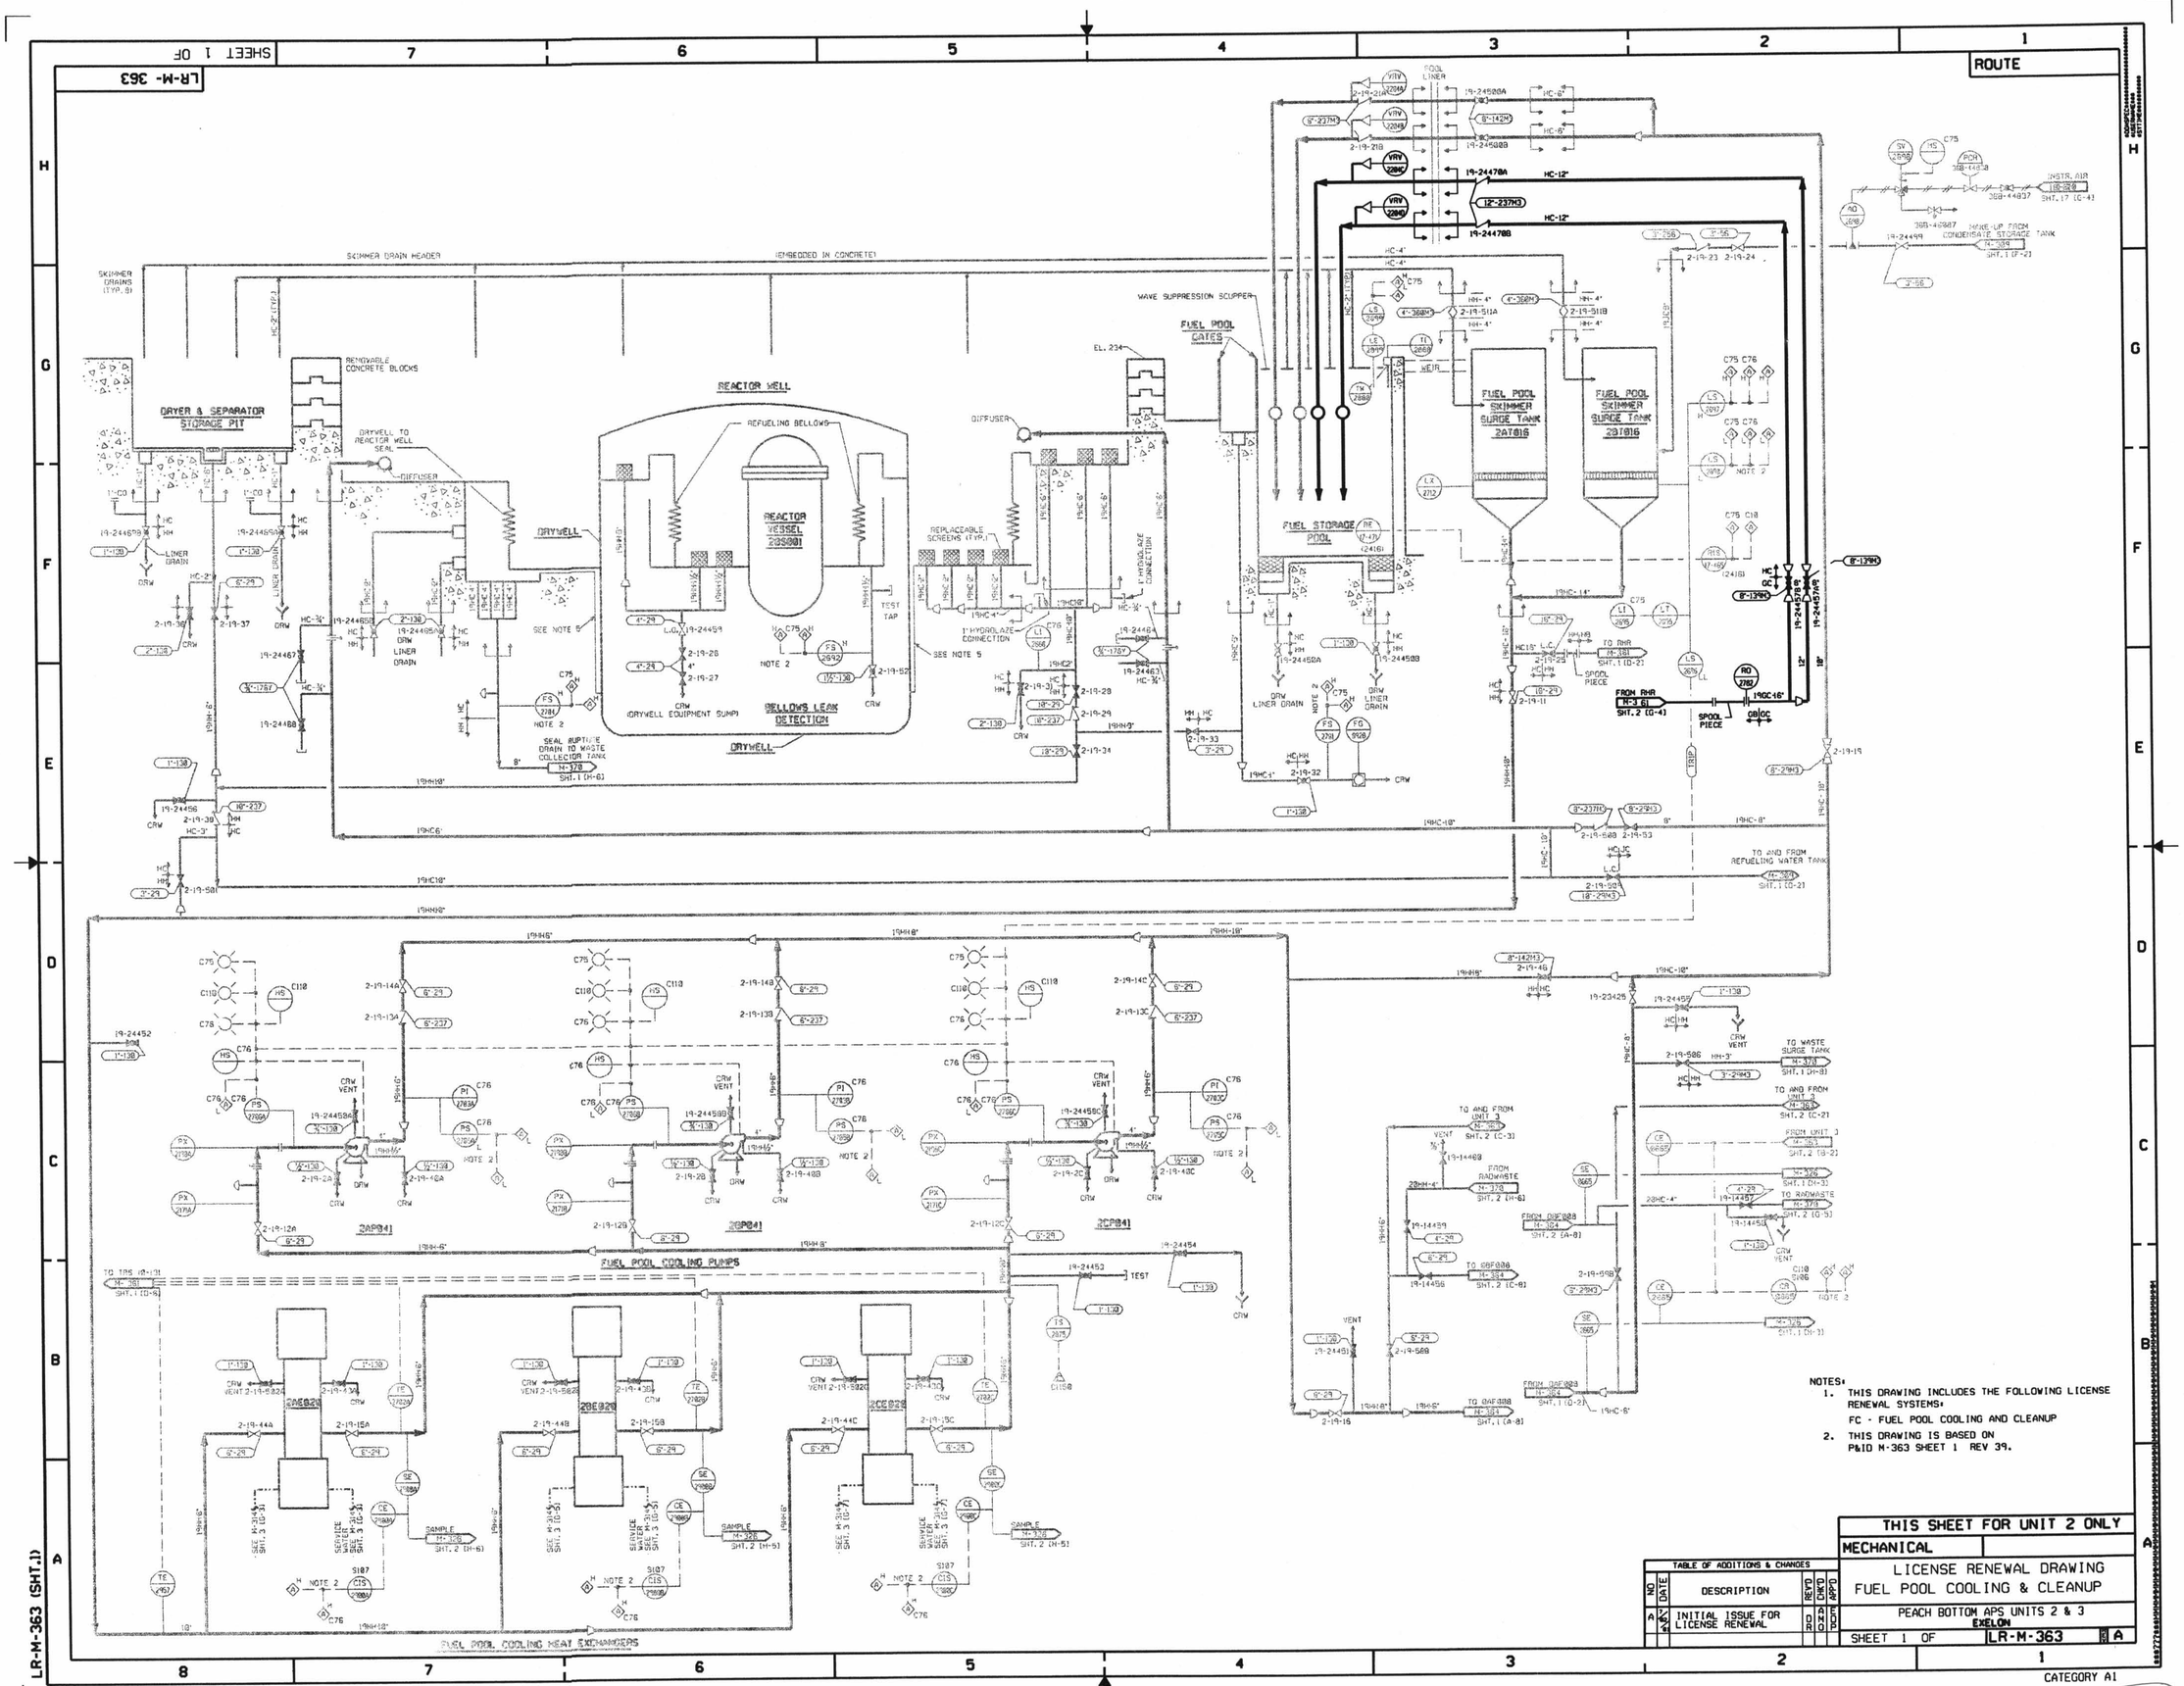
LR-M-363
SHEET 1 OF
ROUTE
DRYER & SEPARATOR STORAGE PIT
REACTOR WELL
REACTOR VESSEL 23S001
DRYWELL
BELLOWS LEAK DETECTION
FUEL POOL GATES
FUEL POOL SKIMMER SURGE TANK 2AT016
FUEL POOL SKIMMER SURGE TANK 2BT016
FUEL STORAGE POOL
FUEL POOL COOLING PUMPS
FUEL POOL COOLING HEAT EXCHANGERS
TO AND FROM REFUELING WATER TANK
TO WASTE SURGE TANK
TO AND FROM UNIT 3
TO RADWASTE
FROM RHR
TO RHR
SPOOL PIECE
MAKE-UP FROM CONDENSATE STORAGE TANK
INSTR. AIR
SKIMMER DRAIN HEADER
(EMBEDDED IN CONCRETE)
WAVE SUPPRESSION SCUPPER
REMOVABLE CONCRETE BLOCKS
DRYWELL TO REACTOR WELL SEAL
DIFFUSER
REFUELING BELLOWS
REPLACEABLE SCREENS (TYP.)
HYDROLAZE CONNECTION
SEAL RUPTURE DRAIN TO WASTE COLLECTOR TANK
DRYWELL EQUIPMENT SUMP
LINER DRAIN
SEE NOTE 5
SEE NOTE 2
TEST TAP
WEIR
EL. 234
TO TPS (D-13)
SAMPLE
SERVICE WATER
NOTES:
1. THIS DRAWING INCLUDES THE FOLLOWING LICENSE RENEWAL SYSTEMS:
FC - FUEL POOL COOLING AND CLEANUP
2. THIS DRAWING IS BASED ON P&ID M-363 SHEET 1 REV 39.
TABLE OF ADDITIONS & CHANGES
NO
DATE
DESCRIPTION
REVD
DWD
CKD
APPD
A
INITIAL ISSUE FOR LICENSE RENEWAL
THIS SHEET FOR UNIT 2 ONLY
MECHANICAL
LICENSE RENEWAL DRAWING
FUEL POOL COOLING & CLEANUP
PEACH BOTTOM APS UNITS 2 & 3
EXELON
SHEET 1 OF
LR-M-363
A
CATEGORY A1
LR-M-363 (SHT.1)
D-73