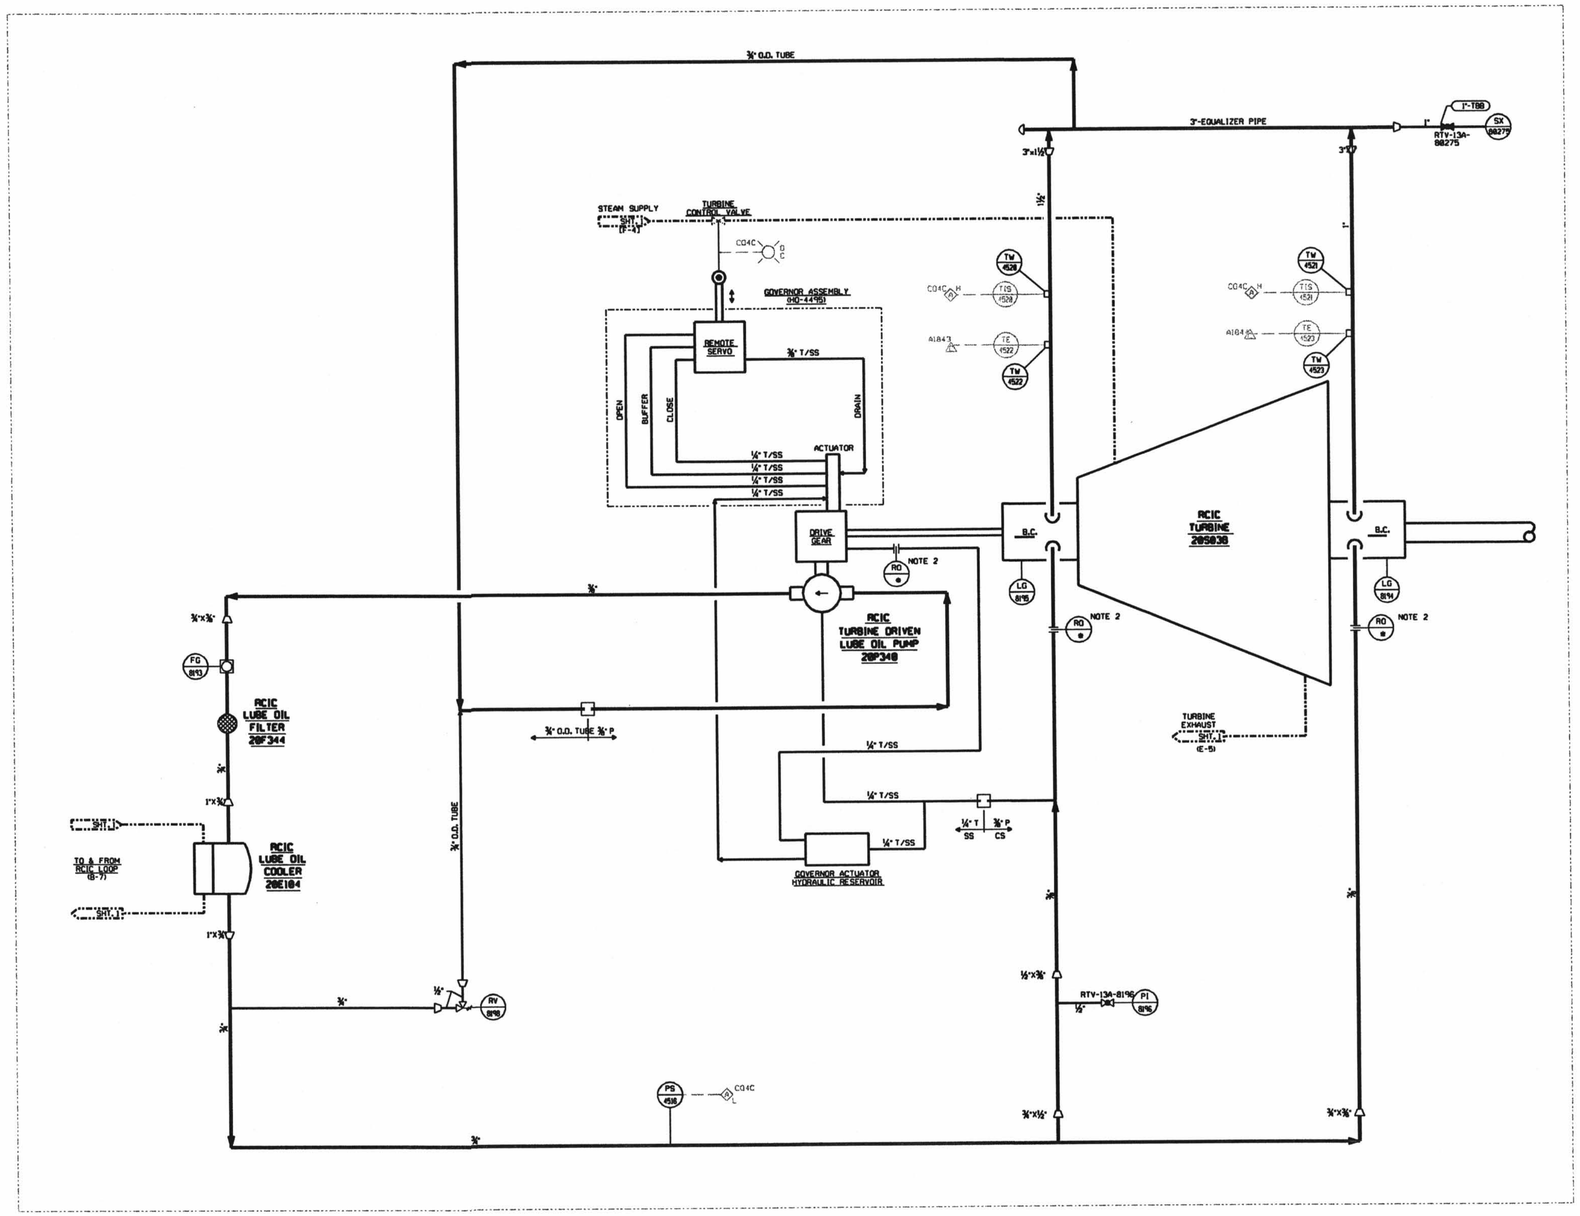

NOTES:

1. BC DENOTES BEARING CAVITY
2. CHOKE ORIFICES ARE CAST IN EQUIPMENT HOUSINGS.
3. THIS DRAWING INCLUDES THE FOLLOWING LICENSE RENEWAL SYSTEMS:
   RC - REACTOR CORE ISOLATION COOLING
4. THIS DRAWING IS BASED ON P & ID M-360 SHEET 3 REV 47.
5. ALL PIPING IS CARBON STEEL UNLESS OTHERWISE NOTED.
6. PIPING IDENTIFICATION:
   P PIPE
   T TUBING
   CS CARBON STEEL
   SS STAINLESS STEEL

THIS SHEET FOR UNIT 2 ONLY

MECHANICAL

LICENSE RENEWAL DRAWING
R.C.I.C. PUMP - TURBINE DETAILS
LUBE OIL & CONTROL SYSTEM UNIT 2

PEACH BOTTOM APS UNITS 2 & 3
EXELON

SHEET 3 OF LR-M-360 A

TABLE OF ADDITIONS & CHANGES

NO	DATE	DESCRIPTION	REV'D	CHK'D	APP'D
A	7/25/96	INITIAL ISSUE FOR LICENSE RENEWAL	DR	KPM	EOP

LR-M-360 (SHT.3)

CATEGORY A1

D-65