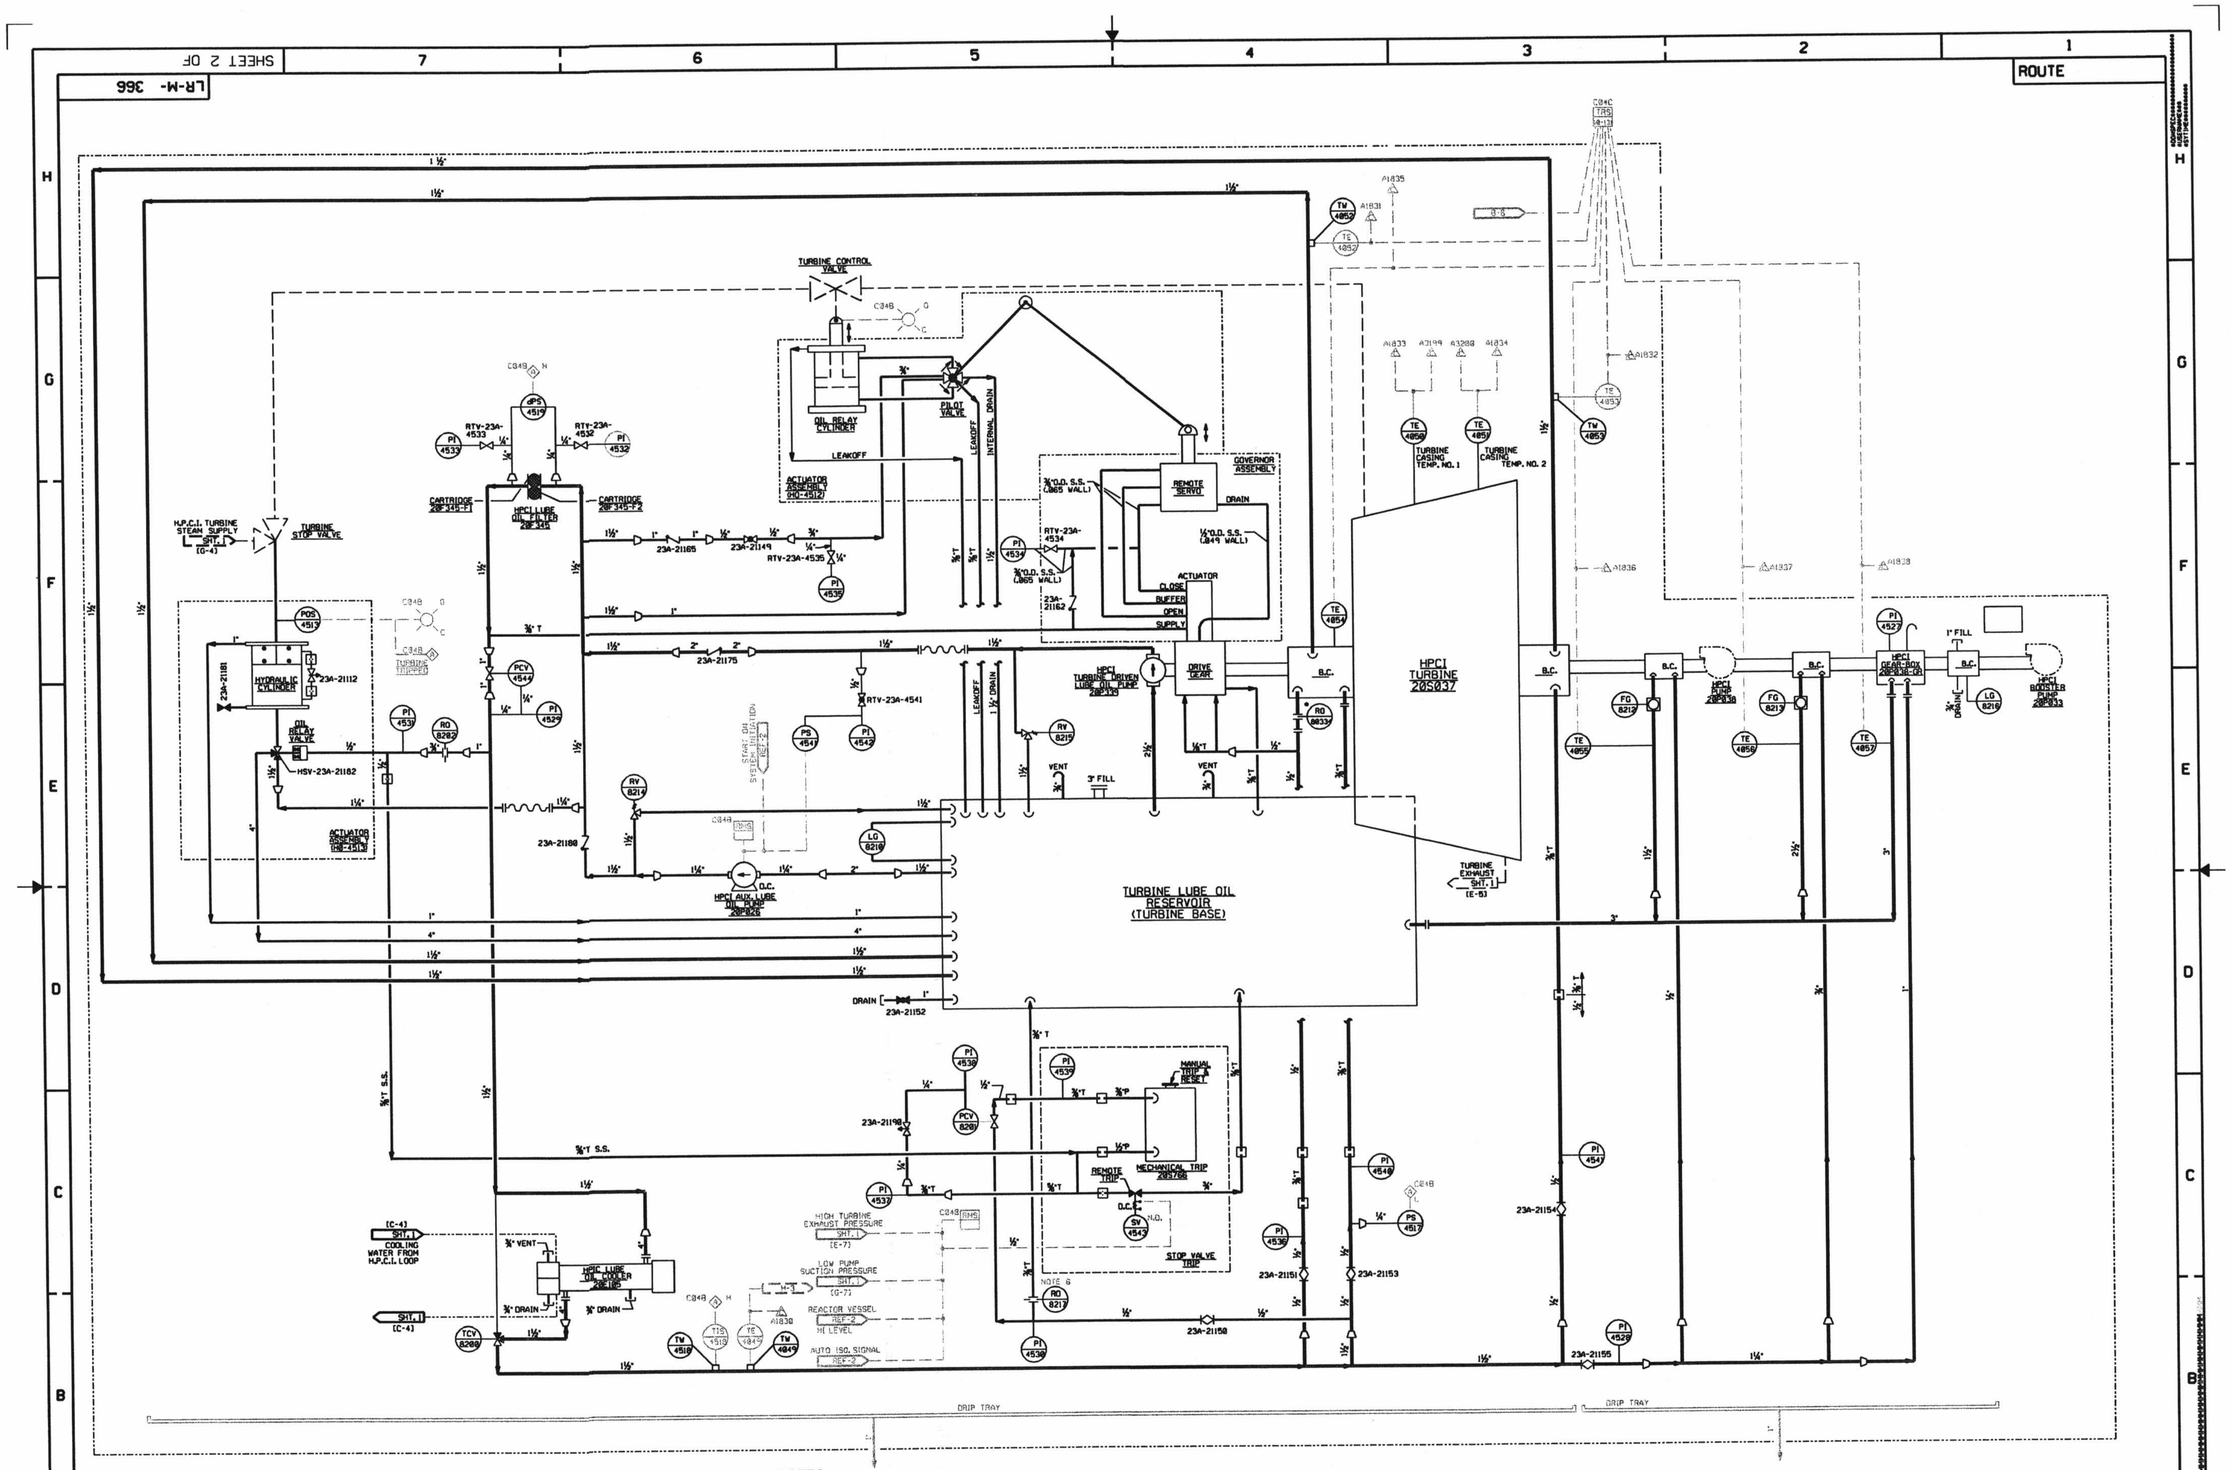

NOTES:

1. B.C. DENOTES BEARING CAVITY.
2. PIPE IDENTIFICATION:

   P PIPE
   T TUBING
   CS CARBON STEEL
   SS STAINLESS STEEL

3. ALL PIPING IS CARBON STEEL PIPE UNLESS OTHERWISE NOTED.
4. THIS DRAWING INCLUDES THE FOLLOWING LICENSE RENEWAL SYSTEMS:

   HP - HIGH PRESSURE COOLANT INJECTION

5. THIS DRAWING IS BASED ON P&ID M-366 SHEET 2 REV 45.

TABLE OF ADDITIONS & CHANGES					
NO	DATE	DESCRIPTION	REV'D	CHK'D	APP'D
A	7/8/84	INITIAL ISSUE FOR LICENSE RENEWAL	DR	KPM	EOP

THIS SHEET FOR UNIT 2 ONLY

MECHANICAL

LICENSE RENEWAL DRAWING
H.P.C.I. PUMP - TURBINE DETAILS
LUBE OIL & CONTROL SYSTEMS

PEACH BOTTOM APS UNITS 2 & 3
EXELON

SHEET 2 OF LR-M-366 A

LR-M-366 (SHT.2)

CATEGORY A1

D-78