ROUTE

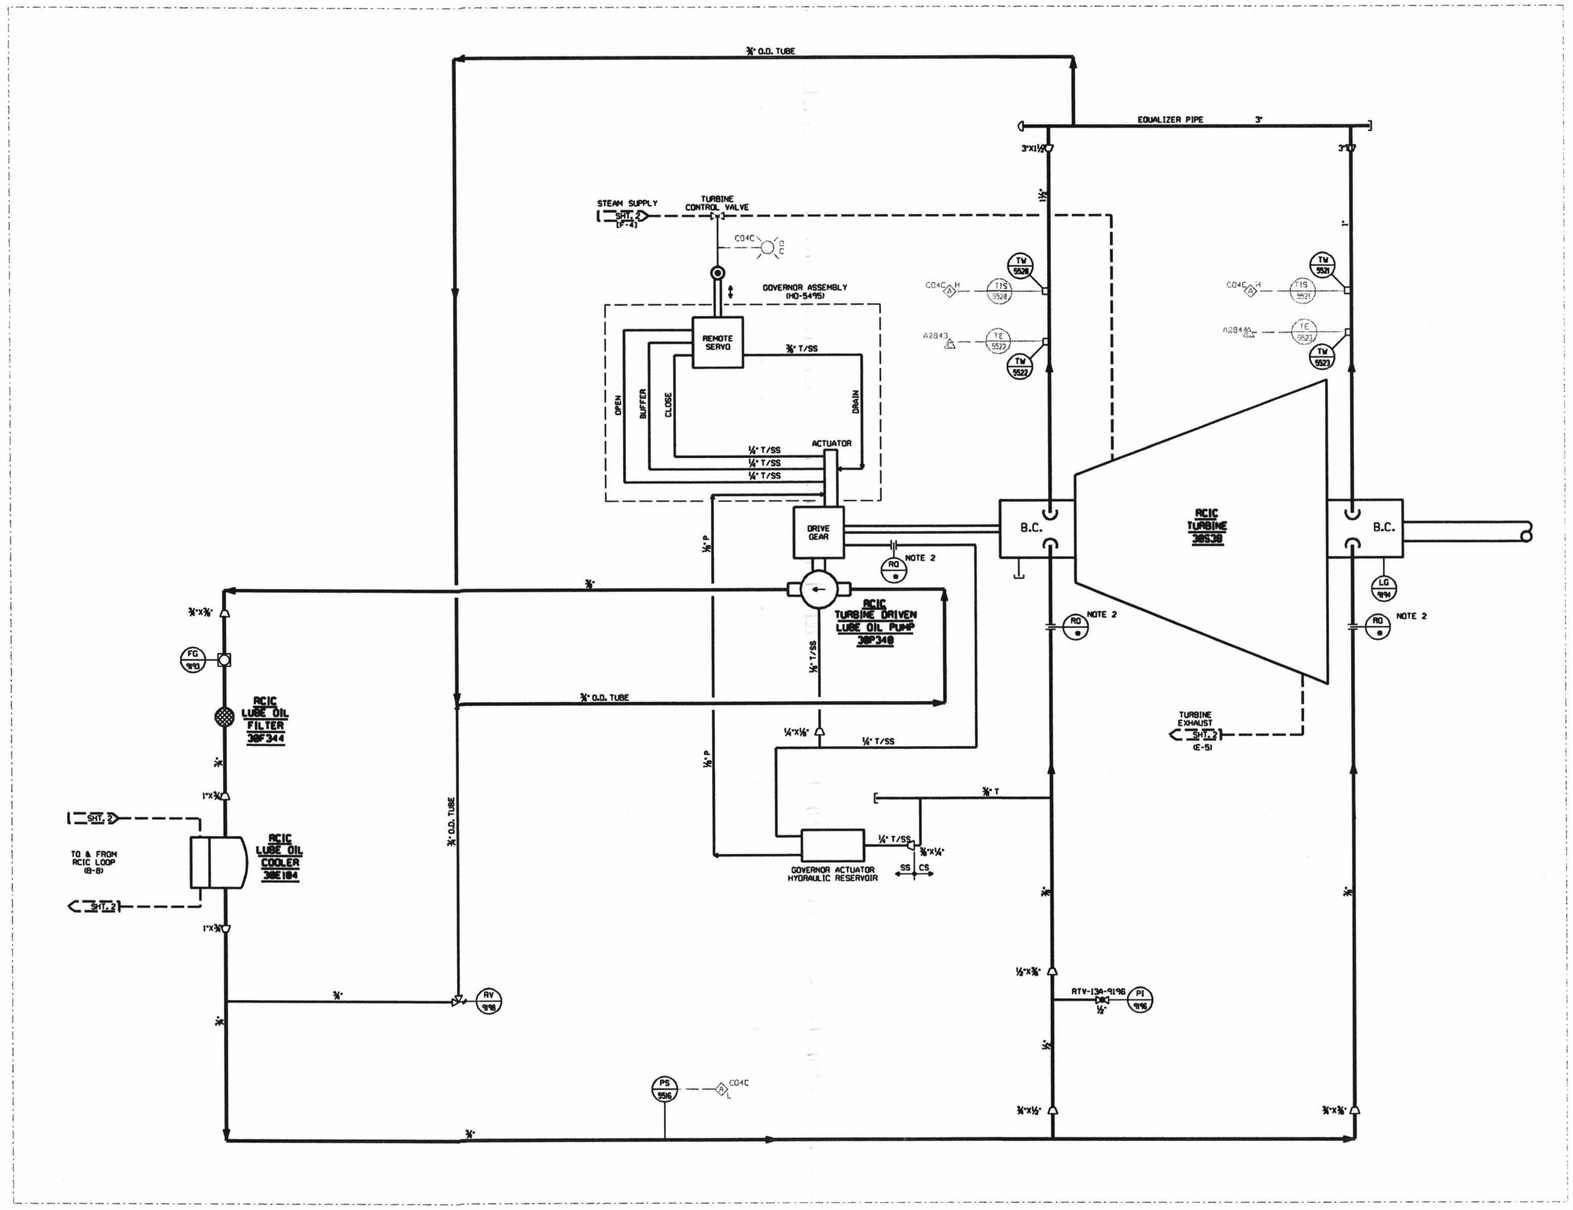

NOTES:

1. BC DENOTES BEARING CAVITY.
2. CHOKE ORIFICES ARE CAST IN EQUIPMENT HOUSING.
3. PIPE IDENTIFICATION
   P PIPE
   T TUBING
   CS CARBON STEEL
   SS STAINLESS STEEL
4. ALL PIPING IS CARBON STEEL UNLESS OTHERWISE NOTED.
5. THIS DRAWING INCLUDES THE FOLLOWING LICENSE RENEWAL SYSTEMS:
   RC - REACTOR CORE ISOLATION COOLING
6. THIS DRAWING IS BASED ON P & ID M-360 SHEET 4 REV 34.

TABLE OF ADDITIONS & CHANGES						
NO	DATE	DESCRIPTION	DRWN	CHKD	APPD	DATE
A	4/4/	INITIAL ISSUE FOR LICENSE RENEWAL	DRE	JRZ		

THIS SHEET FOR UNIT 3 ONLY

MECHANICAL

LICENSE RENEWAL DRAWING
R.C.I.C. PUMP - TURBINE DETAILS
LUBE OIL & CONTROL SYSTEM UNIT 2

PEACH BOTTOM APS UNITS 2 & 3
EXELON

SHEET 4 OF LR-M-360 A

LR-M-360 (SHT.4)

CATEGORY A1

D-66