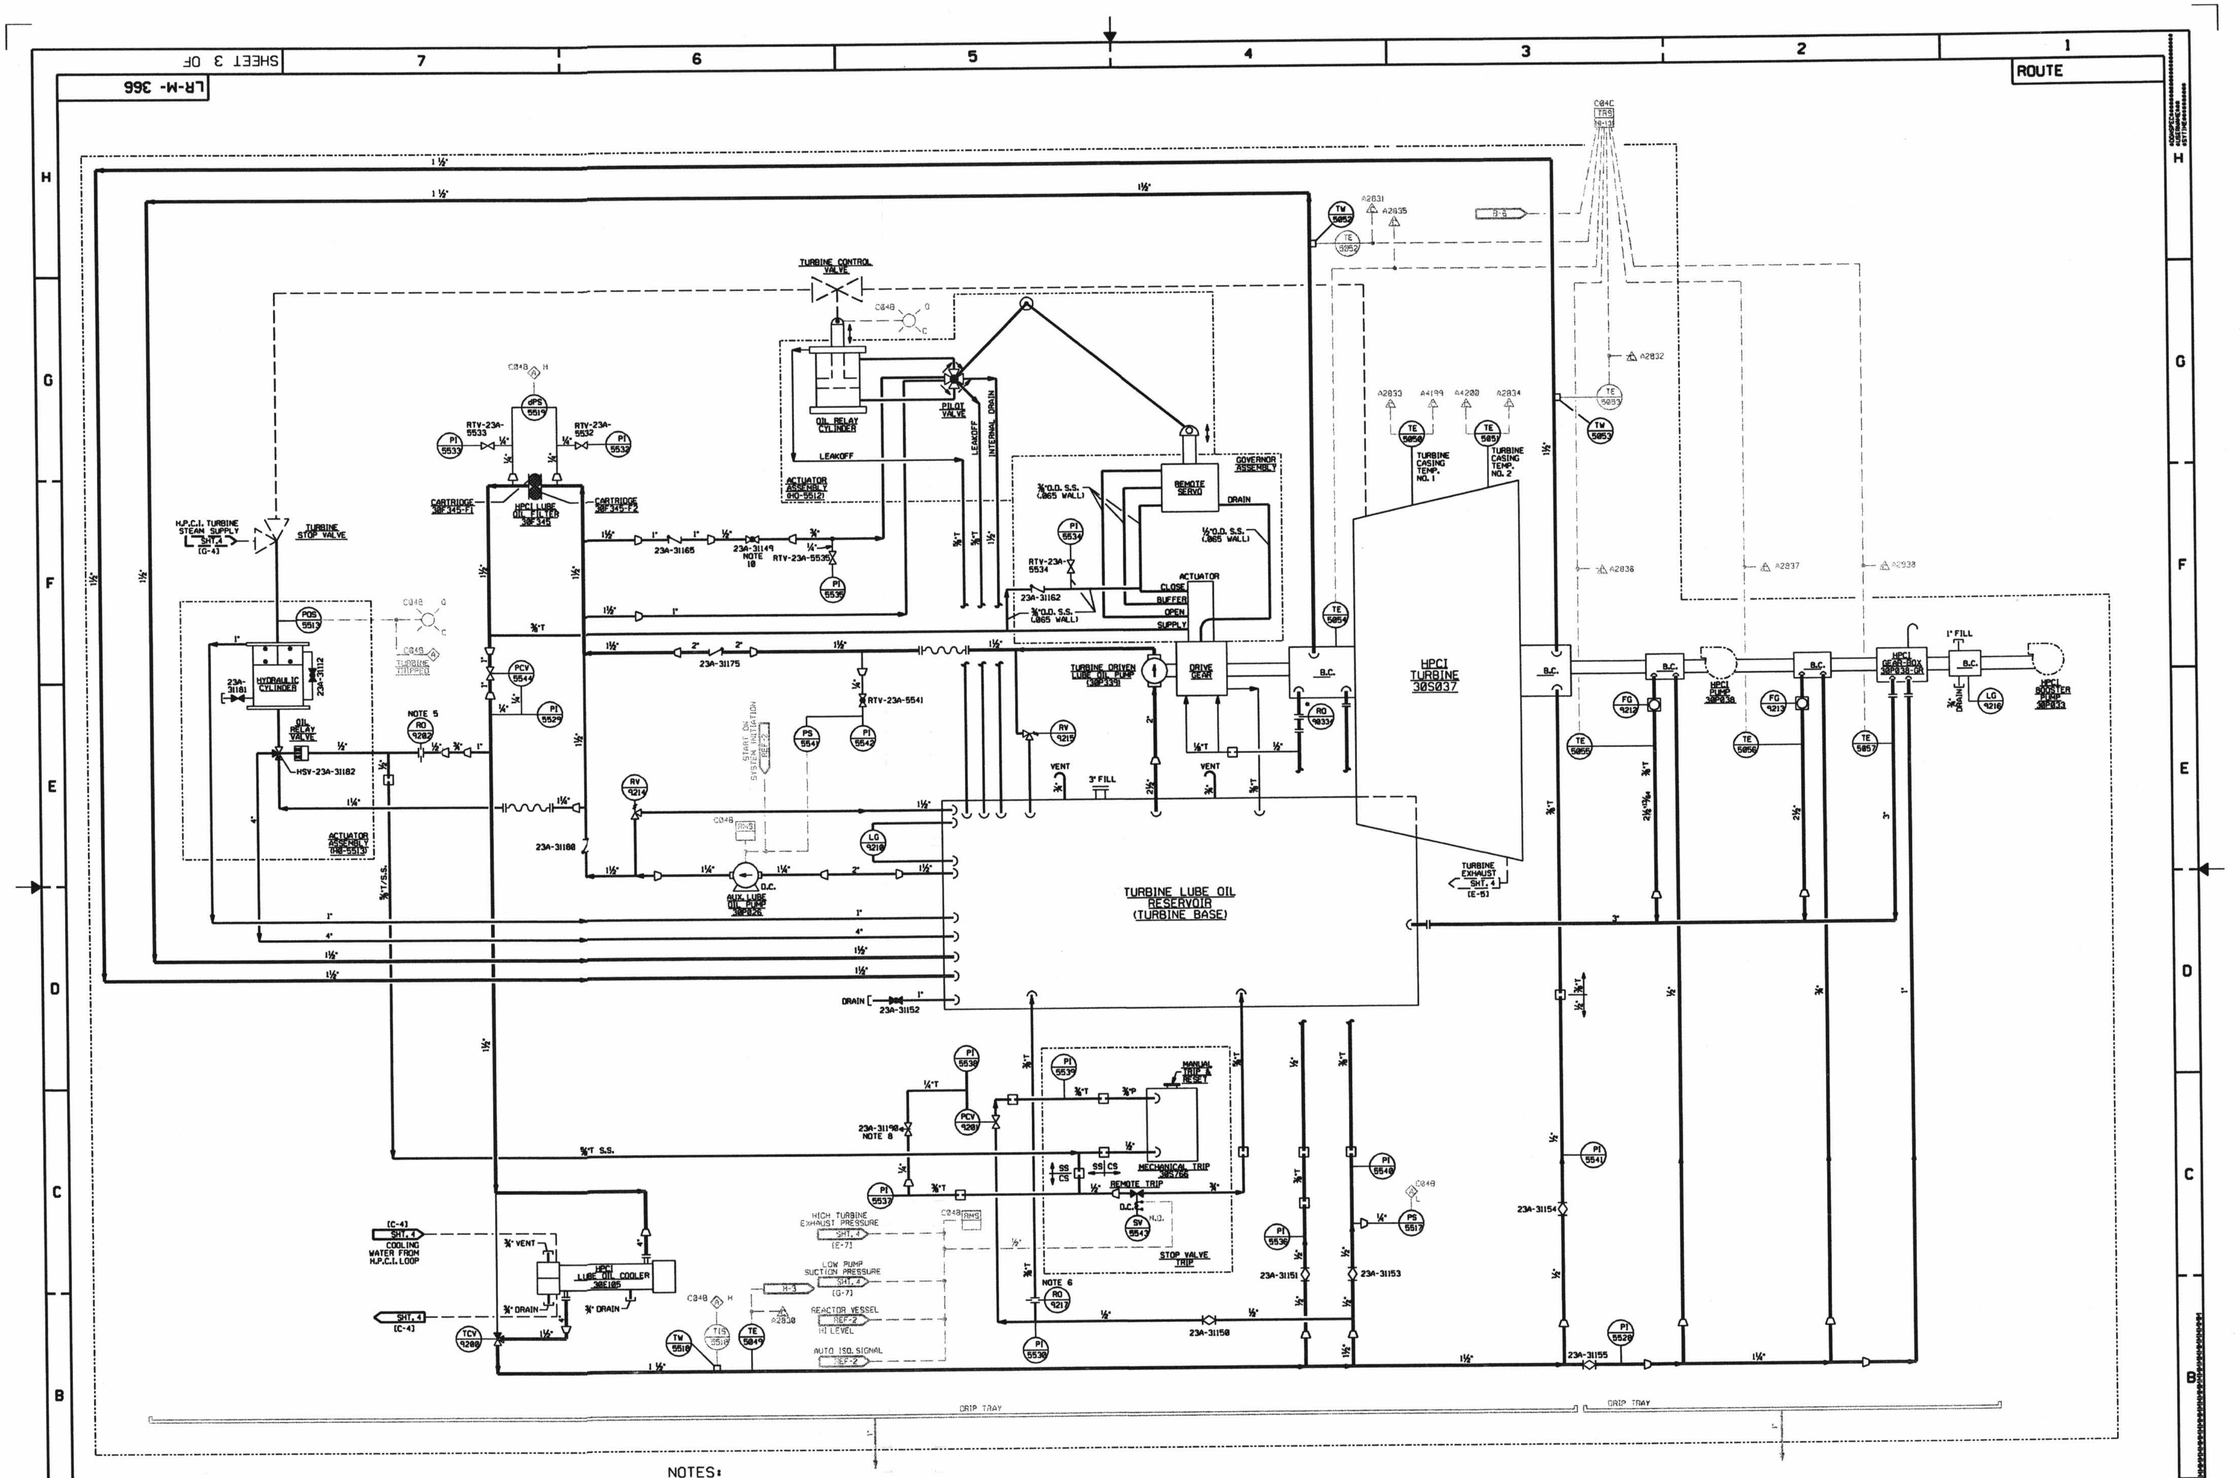

NOTES:

1. B.C. DENOTES BEARING CAVITY.
2. PIPE IDENTIFICATION:

   P PIPE
   T TUBING
   CS CARBON STEEL
   SS STAINLESS STEEL

3. ALL PIPING IS CARBON STEEL PIPE UNLESS OTHERWISE NOTED.
4. THIS DRAWING INCLUDES THE FOLLOWING LICENSE RENEWAL SYSTEMS:

   HP - HIGH PRESSURE COOLANT INJECTION

5. THIS DRAWING IS BASED ON P&ID M-366 SHEET 3 REV 40.

TABLE OF ADDITIONS & CHANGES					
NO	DATE	DESCRIPTION	REV'D	CHK'D	APP'D
A	7/6/84	INITIAL ISSUE FOR LICENSE RENEWAL	DR	KPM	FCP

THIS SHEET FOR UNIT 3 ONLY

MECHANICAL

LICENSE RENEWAL DRAWING
H.P.C.I. PUMP - TURBINE DETAILS
LUBE OIL & CONTROL SYSTEMS

PEACH BOTTOM APS UNITS 2 & 3
EXELON

SHEET 3 OF LR-M-366 A

LR-M-366 (SHT.3)

CATEGORY A1

D-79