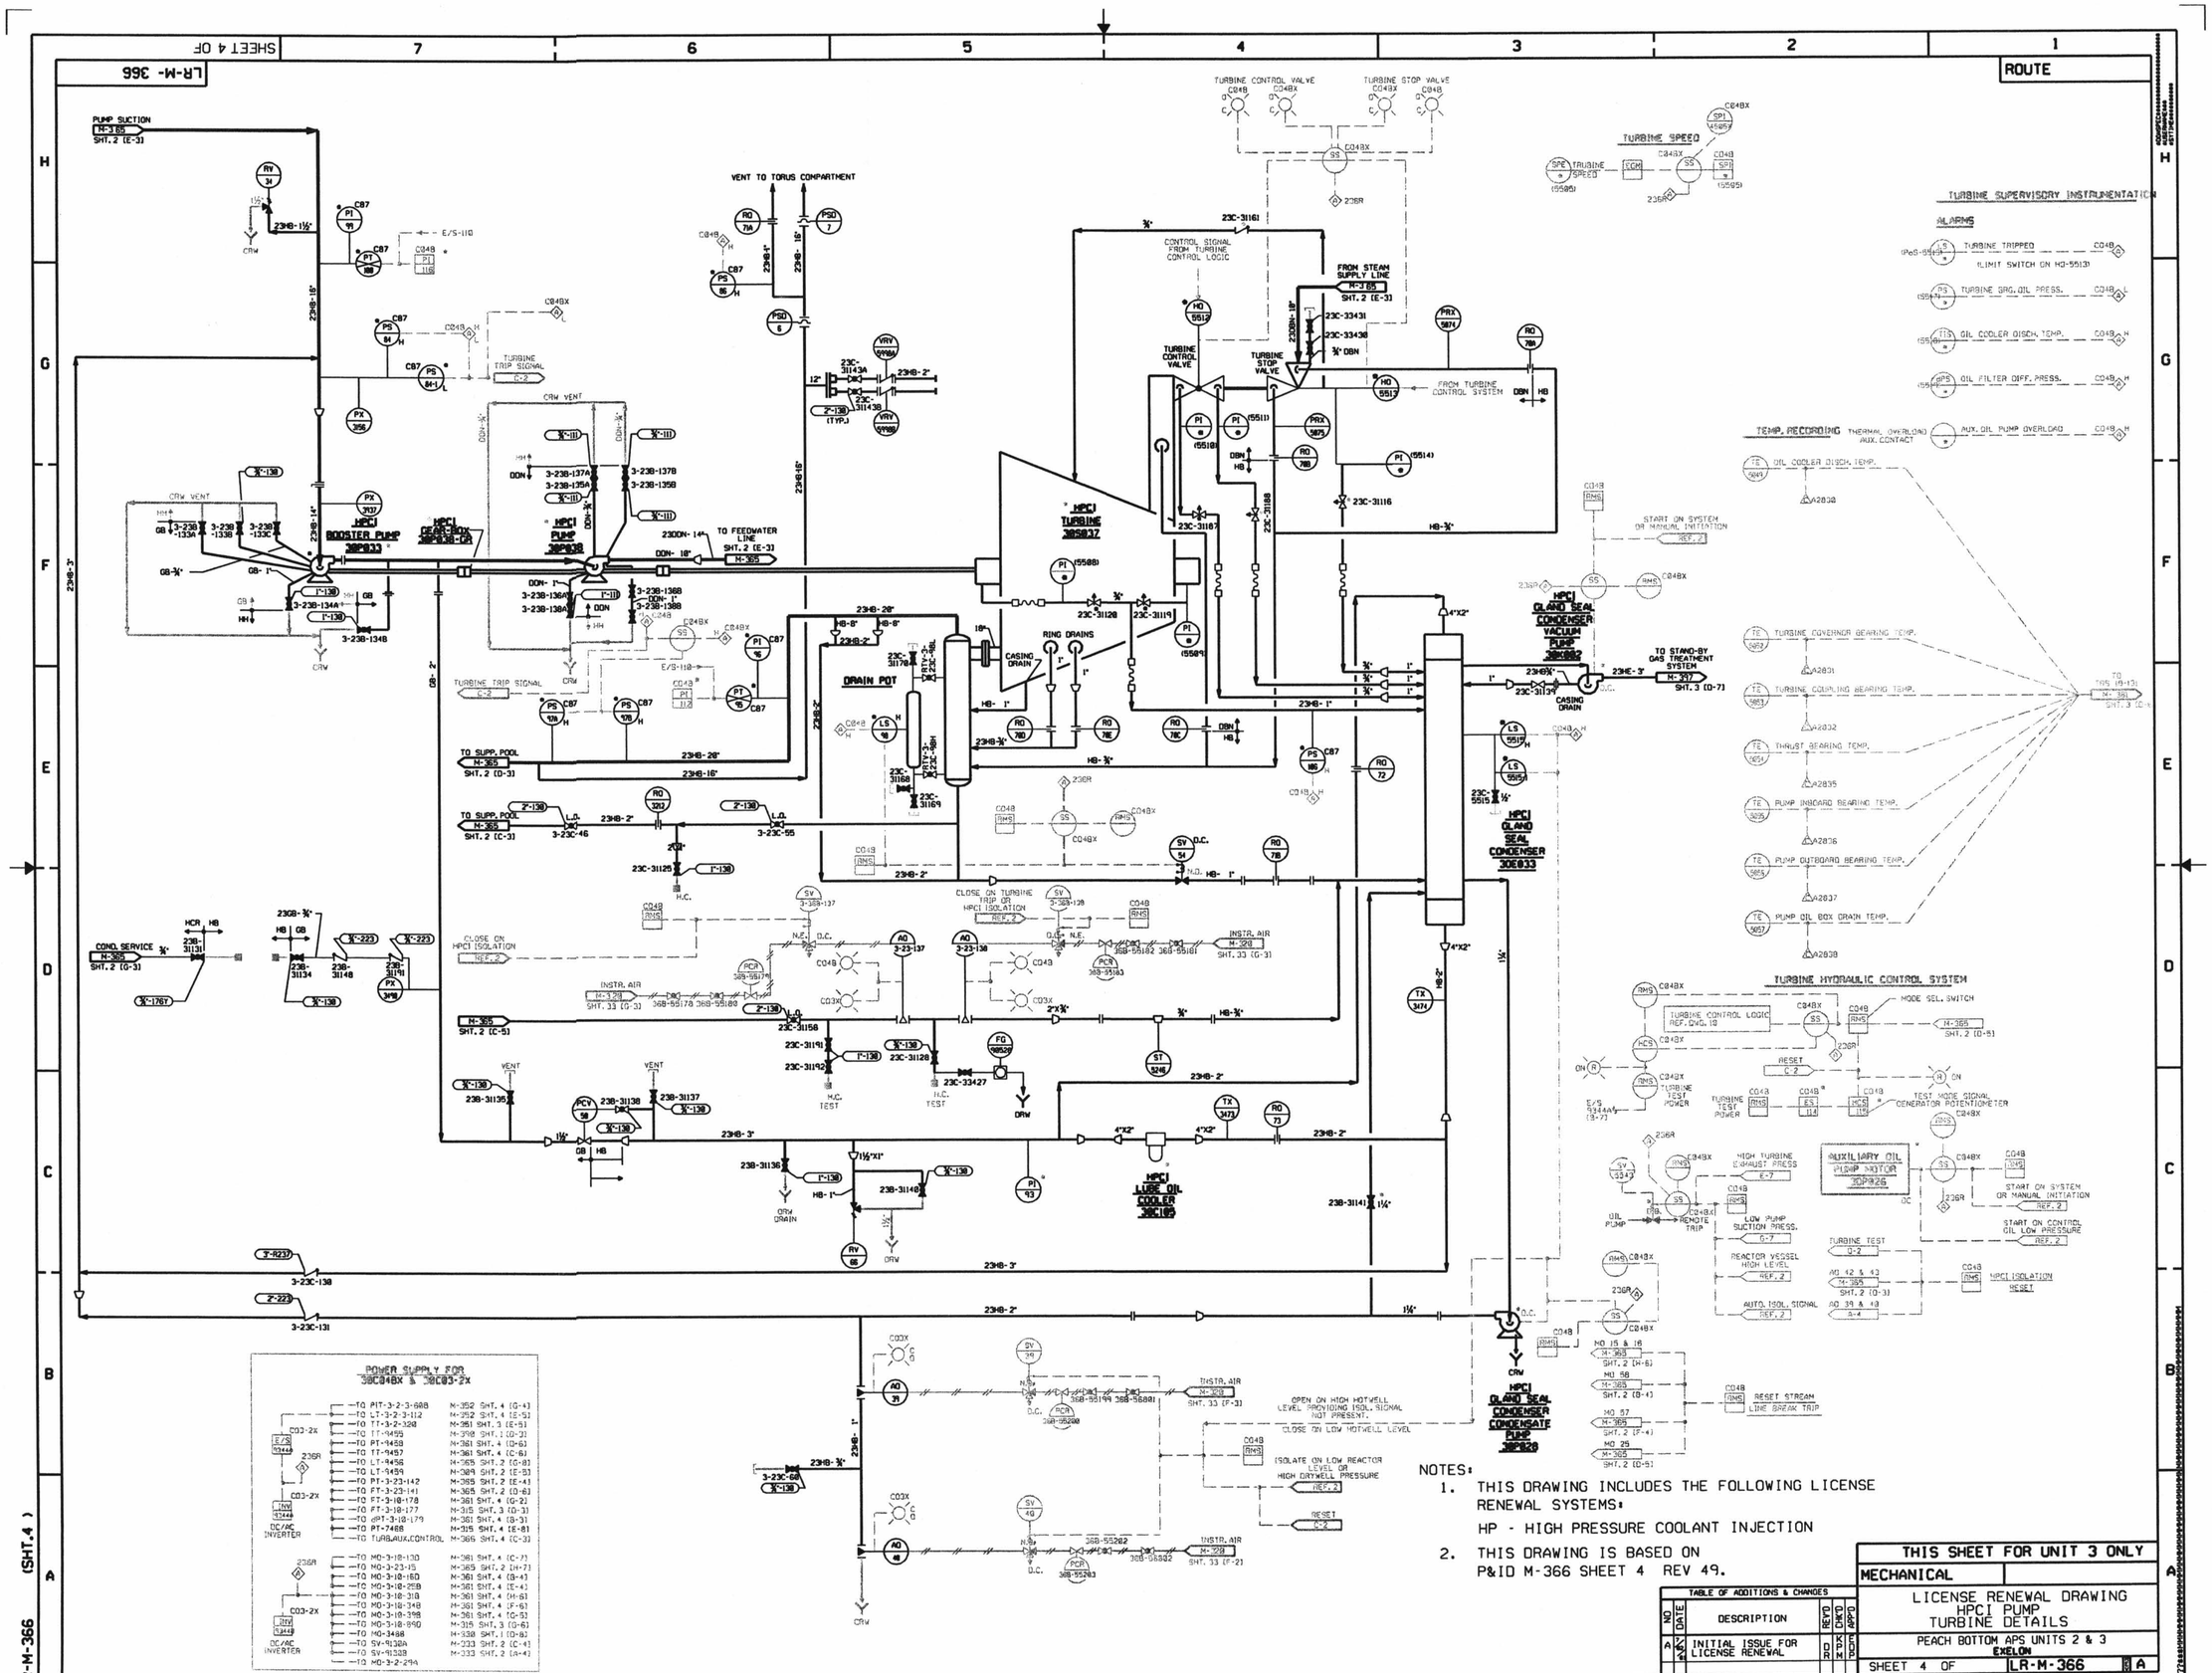

NOTES:

1. THIS DRAWING INCLUDES THE FOLLOWING LICENSE RENEWAL SYSTEMS:
   HP - HIGH PRESSURE COOLANT INJECTION
2. THIS DRAWING IS BASED ON P&ID M-366 SHEET 4 REV 49.

TABLE OF ADDITIONS & CHANGES						
NO	DATE	DESCRIPTION	REV'D	CHK'D	APP'D	
A	7/8/4	INITIAL ISSUE FOR LICENSE RENEWAL	DR	KPM	EOP	

THIS SHEET FOR UNIT 3 ONLY

MECHANICAL

LICENSE RENEWAL DRAWING
HPCI PUMP
TURBINE DETAILS

PEACH BOTTOM APS UNITS 2 & 3
EXELON

SHEET 4 OF LR-M-366 A

CATEGORY A1

D-80