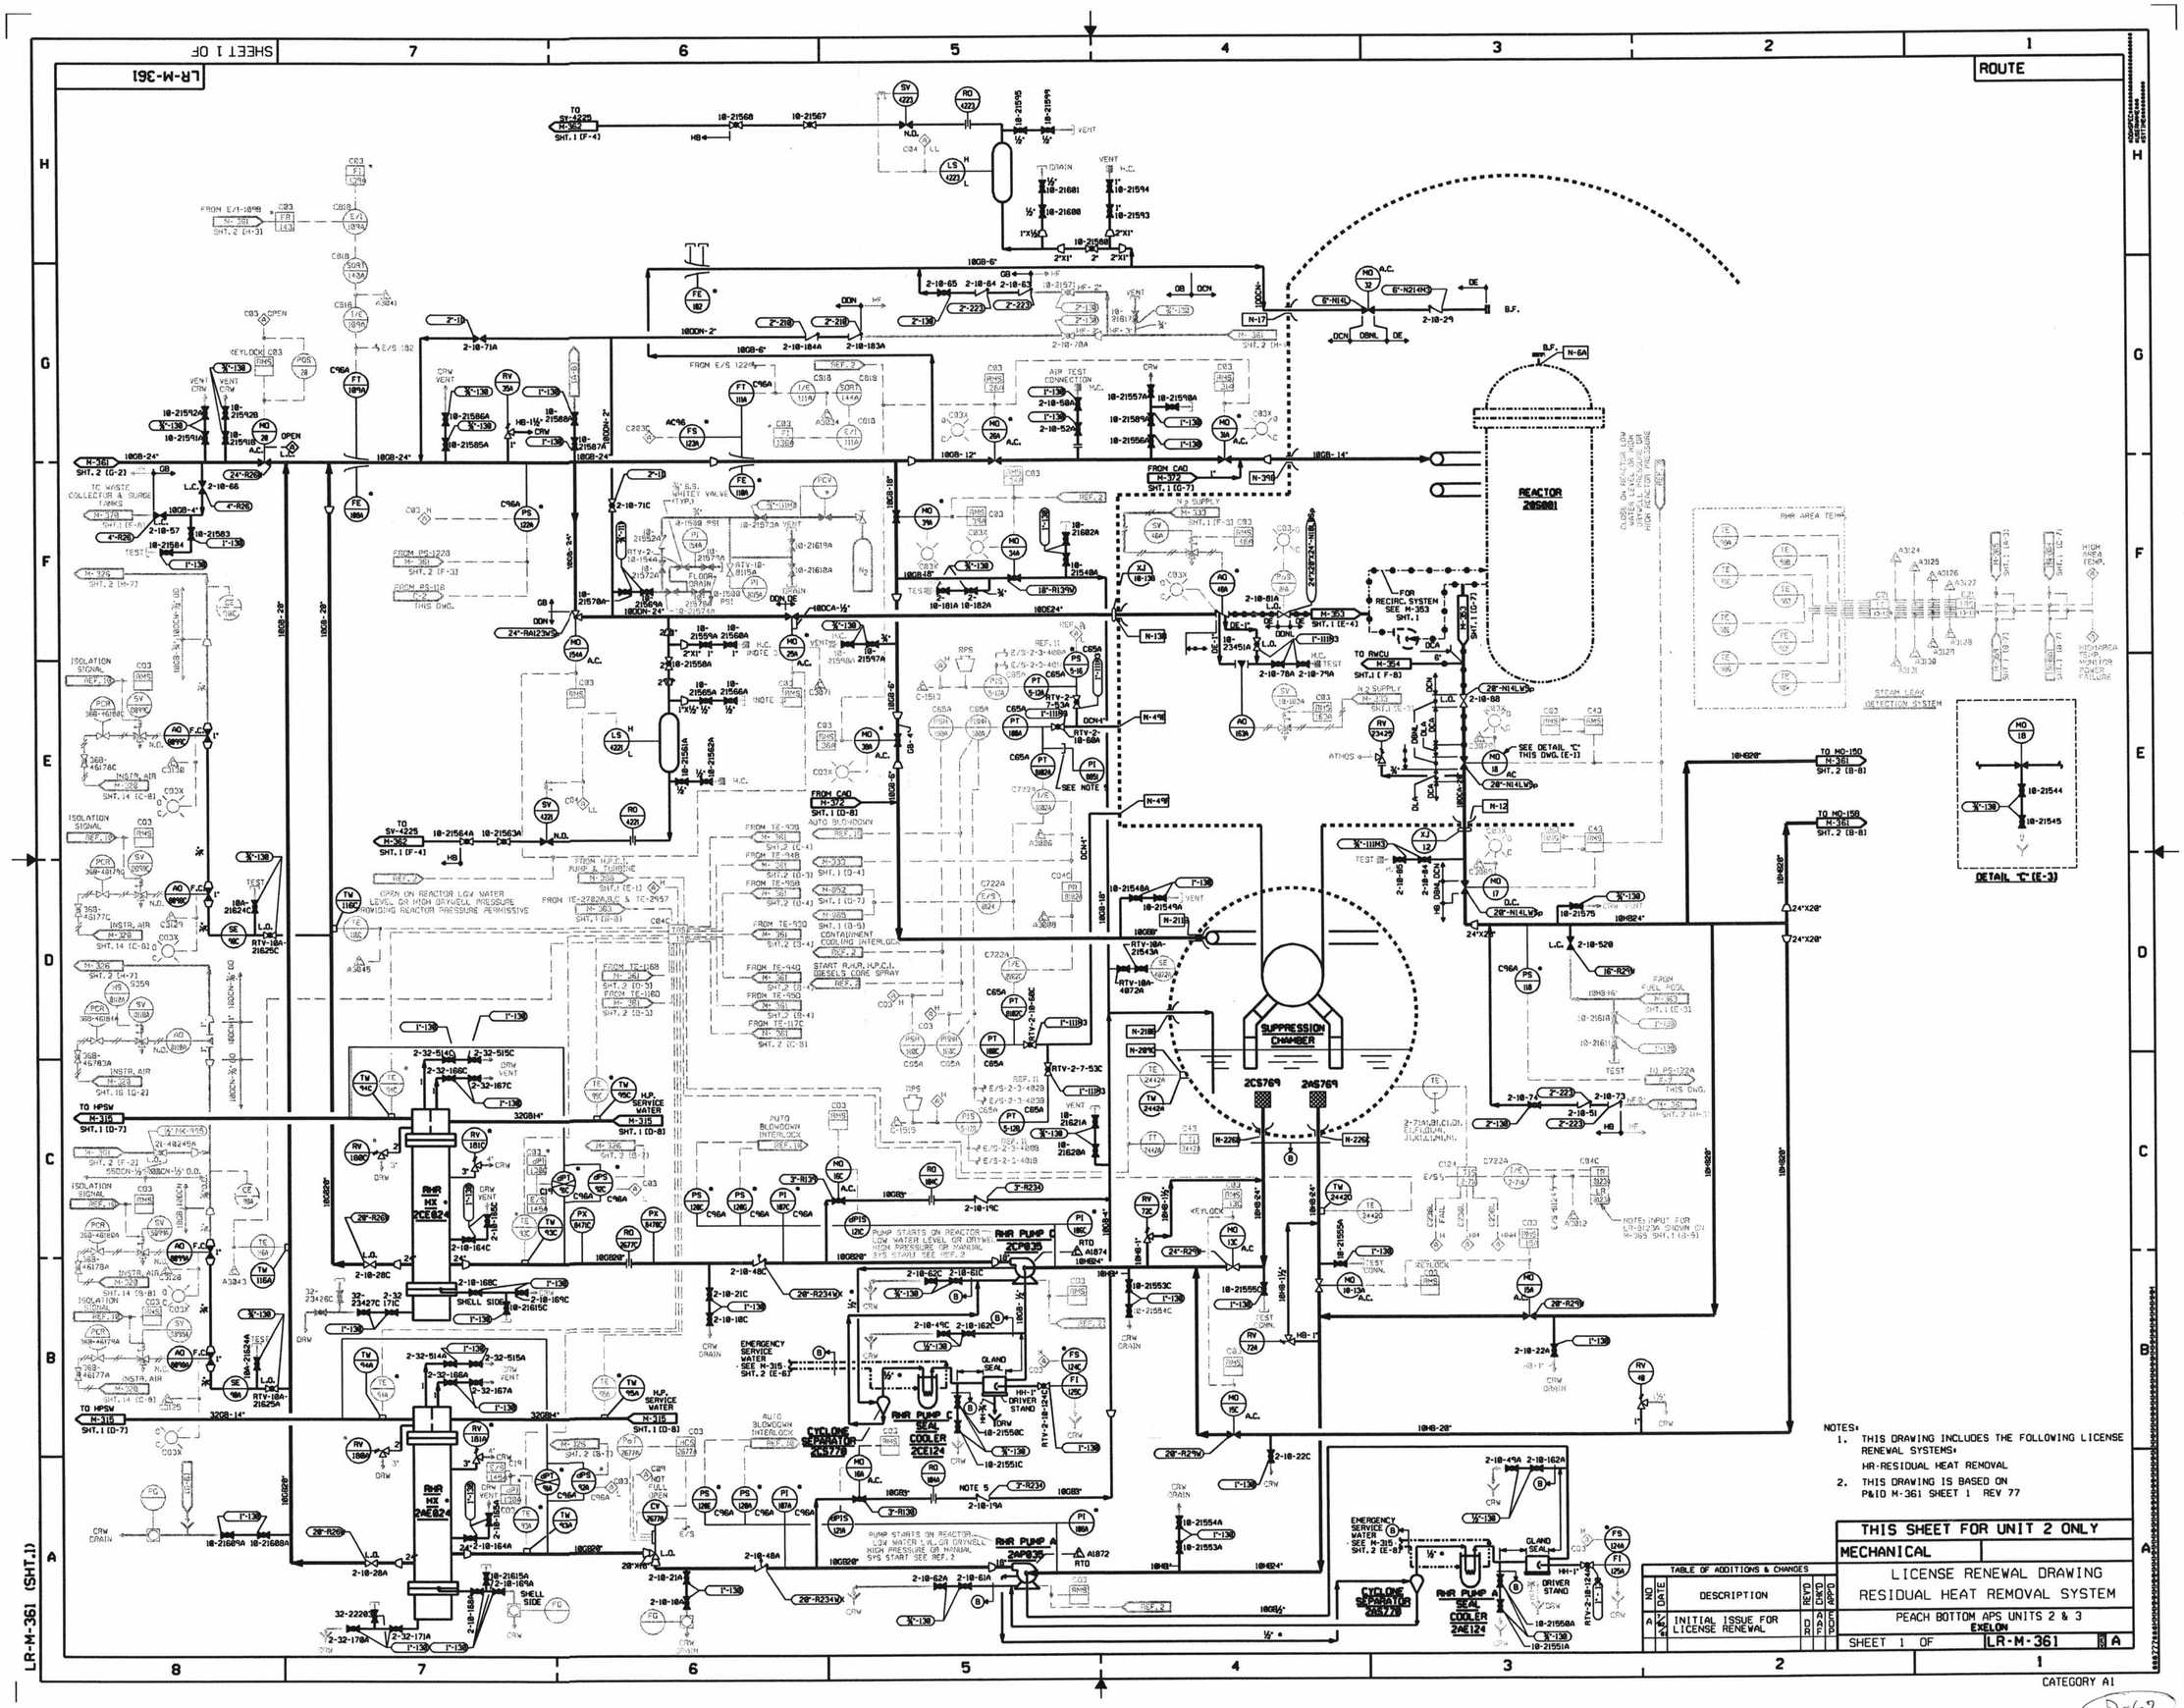

NOTES:
1. THIS DRAWING INCLUDES THE FOLLOWING LICENSE RENEWAL SYSTEMS:
   HR-RESIDUAL HEAT REMOVAL
2. THIS DRAWING IS BASED ON P&ID M-361 SHEET 1 REV 77

TABLE OF ADDITIONS & CHANGES					
NO	DATE	DESCRIPTION	REV'D	CHK'D	APP'D
A	7/8/91	INITIAL ISSUE FOR LICENSE RENEWAL	DR	AAF	EDP

THIS SHEET FOR UNIT 2 ONLY

MECHANICAL

LICENSE RENEWAL DRAWING
RESIDUAL HEAT REMOVAL SYSTEM

PEACH BOTTOM APS UNITS 2 & 3
EXELON

SHEET 1 OF LR-M-361 A

CATEGORY A1

D-67