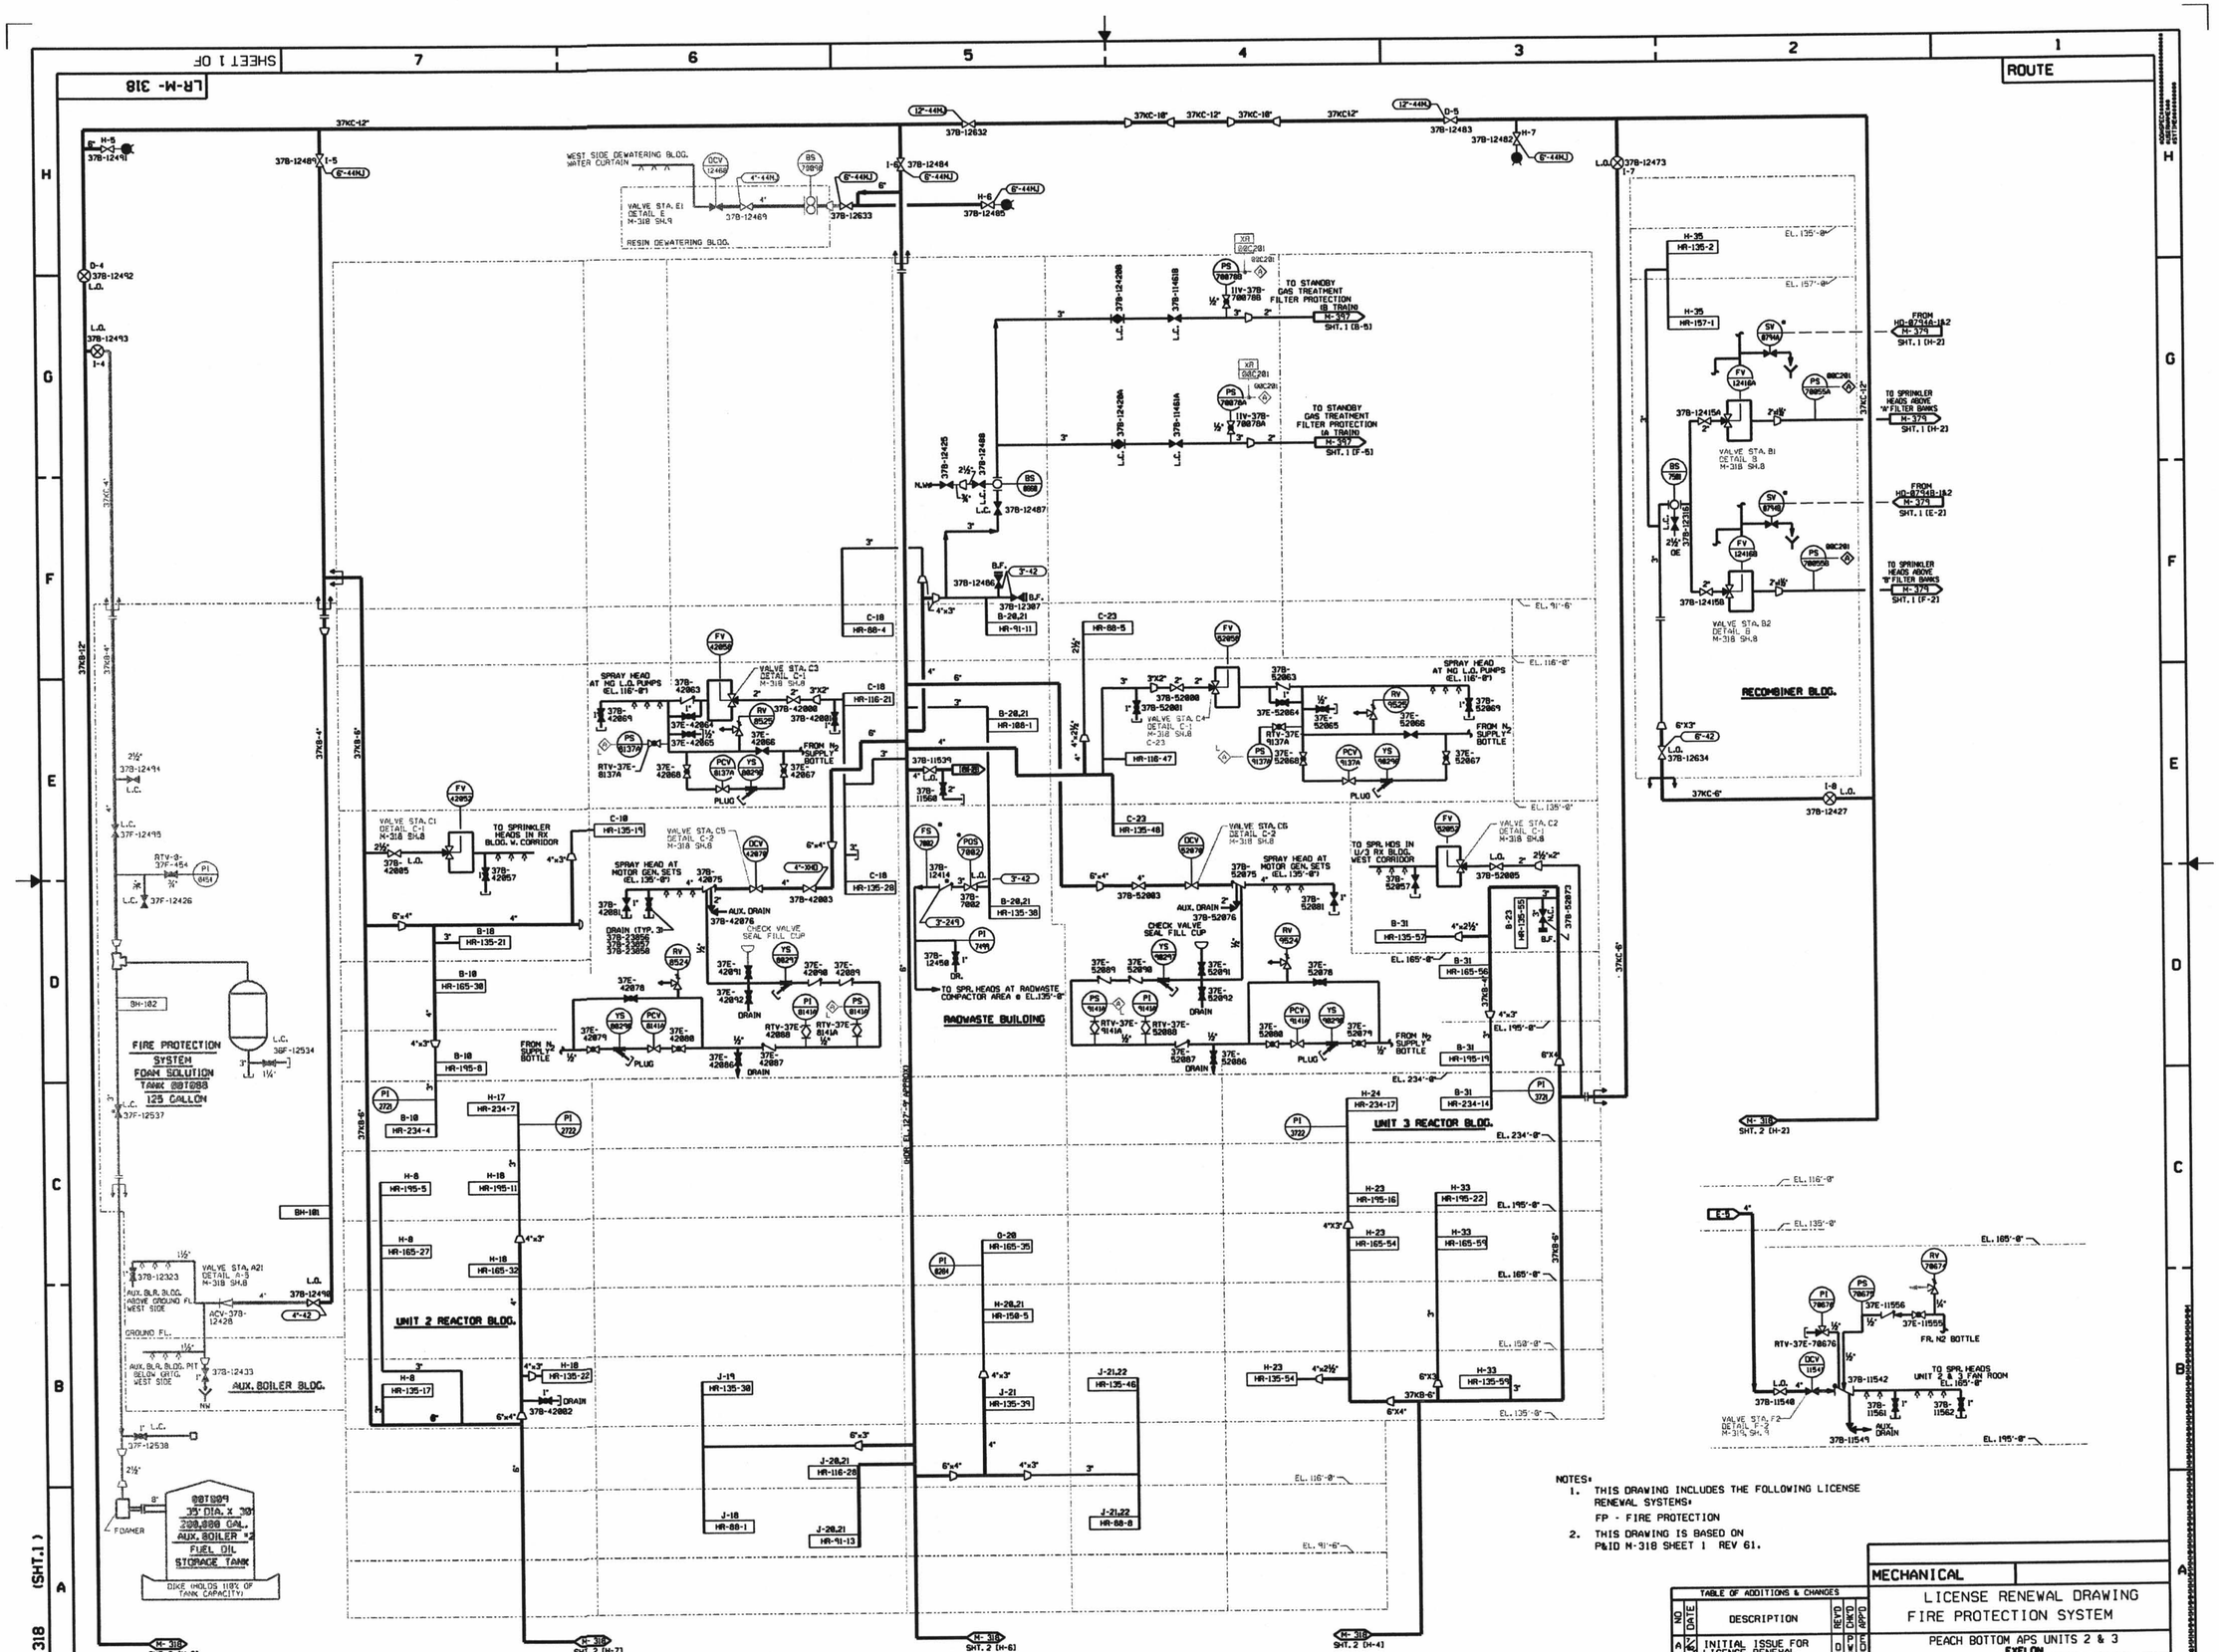

NOTES:

1. THIS DRAWING INCLUDES THE FOLLOWING LICENSE RENEWAL SYSTEMS:
   FP - FIRE PROTECTION
2. THIS DRAWING IS BASED ON P&ID M-318 SHEET 1 REV 61.

TABLE OF ADDITIONS & CHANGES						
NO	DATE	DESCRIPTION	REV'D	CHK'D	APP'D	
A	7/20/84	INITIAL ISSUE FOR LICENSE RENEWAL	DR	PWT	ECP	

MECHANICAL

LICENSE RENEWAL DRAWING
FIRE PROTECTION SYSTEM

PEACH BOTTOM APS UNITS 2 & 3
EXELON

SHEET 1 OF LR-M-318 A

CATEGORY A1

D-24