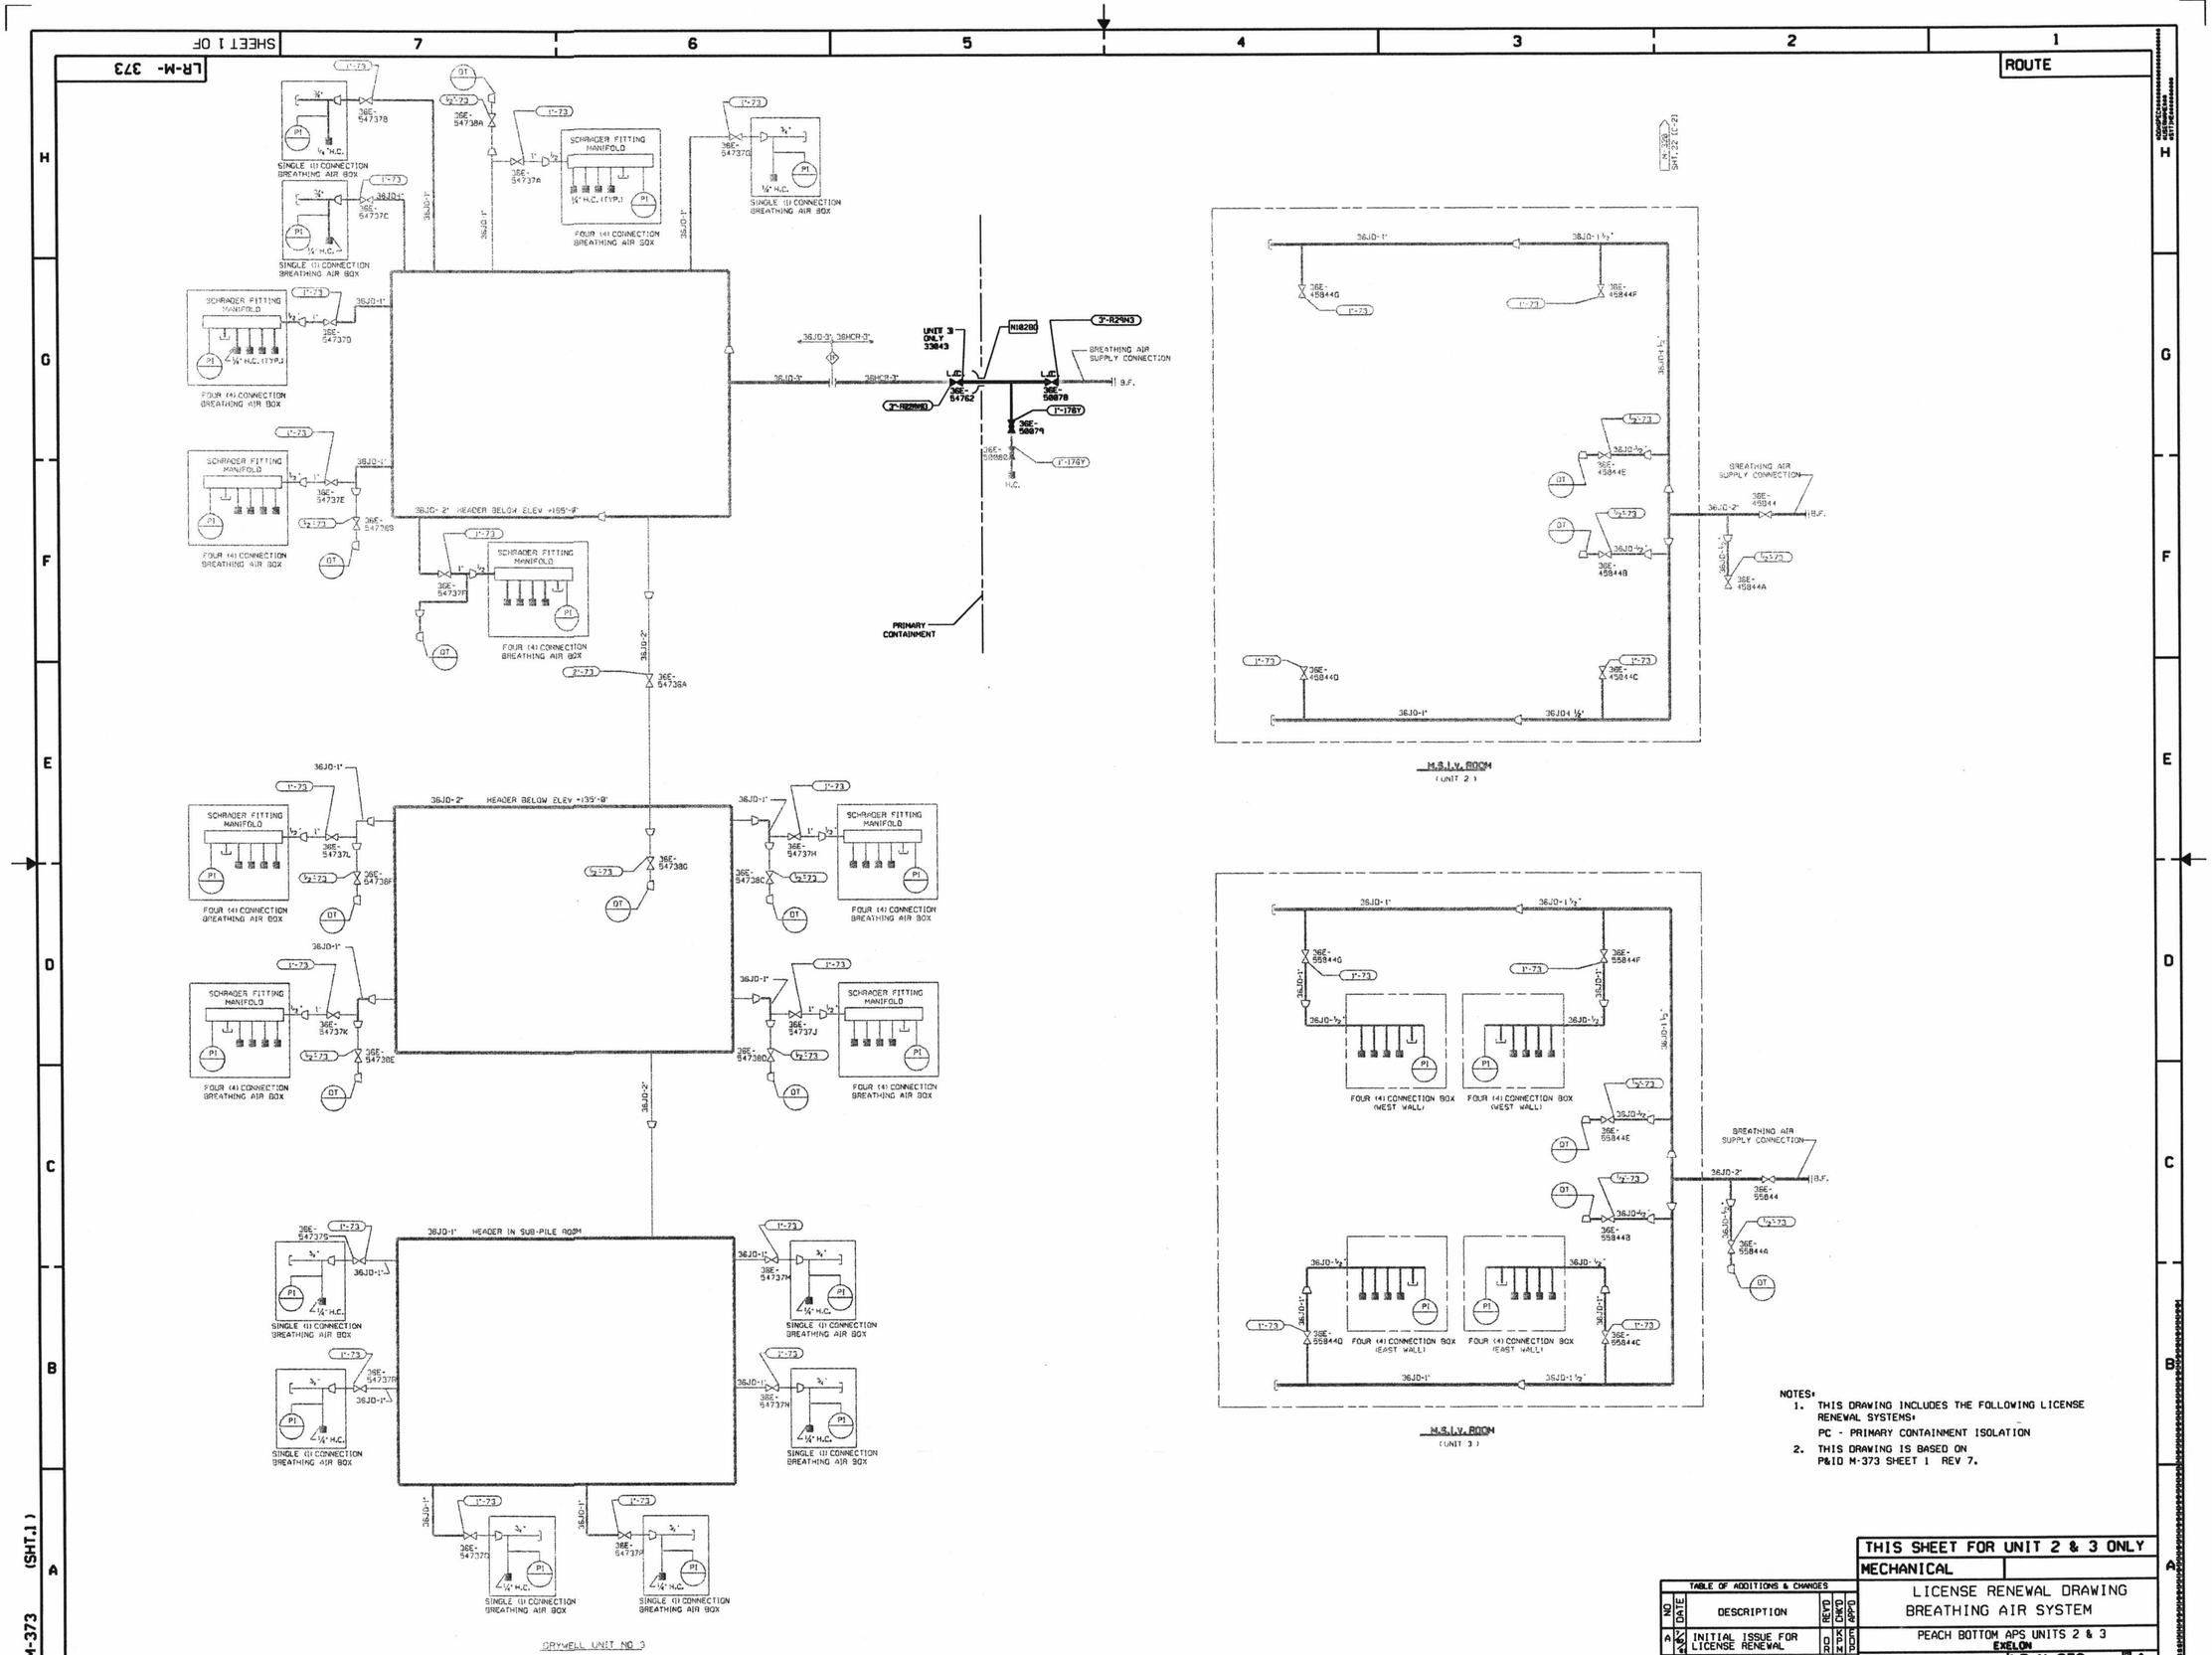

NOTES:
1. THIS DRAWING INCLUDES THE FOLLOWING LICENSE RENEWAL SYSTEMS:
   PC - PRIMARY CONTAINMENT ISOLATION
2. THIS DRAWING IS BASED ON P&ID M-373 SHEET 1 REV 7.

THIS SHEET FOR UNIT 2 & 3 ONLY

MECHANICAL

LICENSE RENEWAL DRAWING
BREATHING AIR SYSTEM

PEACH BOTTOM APS UNITS 2 & 3
EXELON

SHEET 1 OF LR-M-373 A

TABLE OF ADDITIONS & CHANGES

NO	DATE	DESCRIPTION	REV'D	CHK'D	APP'D
A	7/8/86	INITIAL ISSUE FOR LICENSE RENEWAL	DR	KPM	ECH

CATEGORY A1

D-90