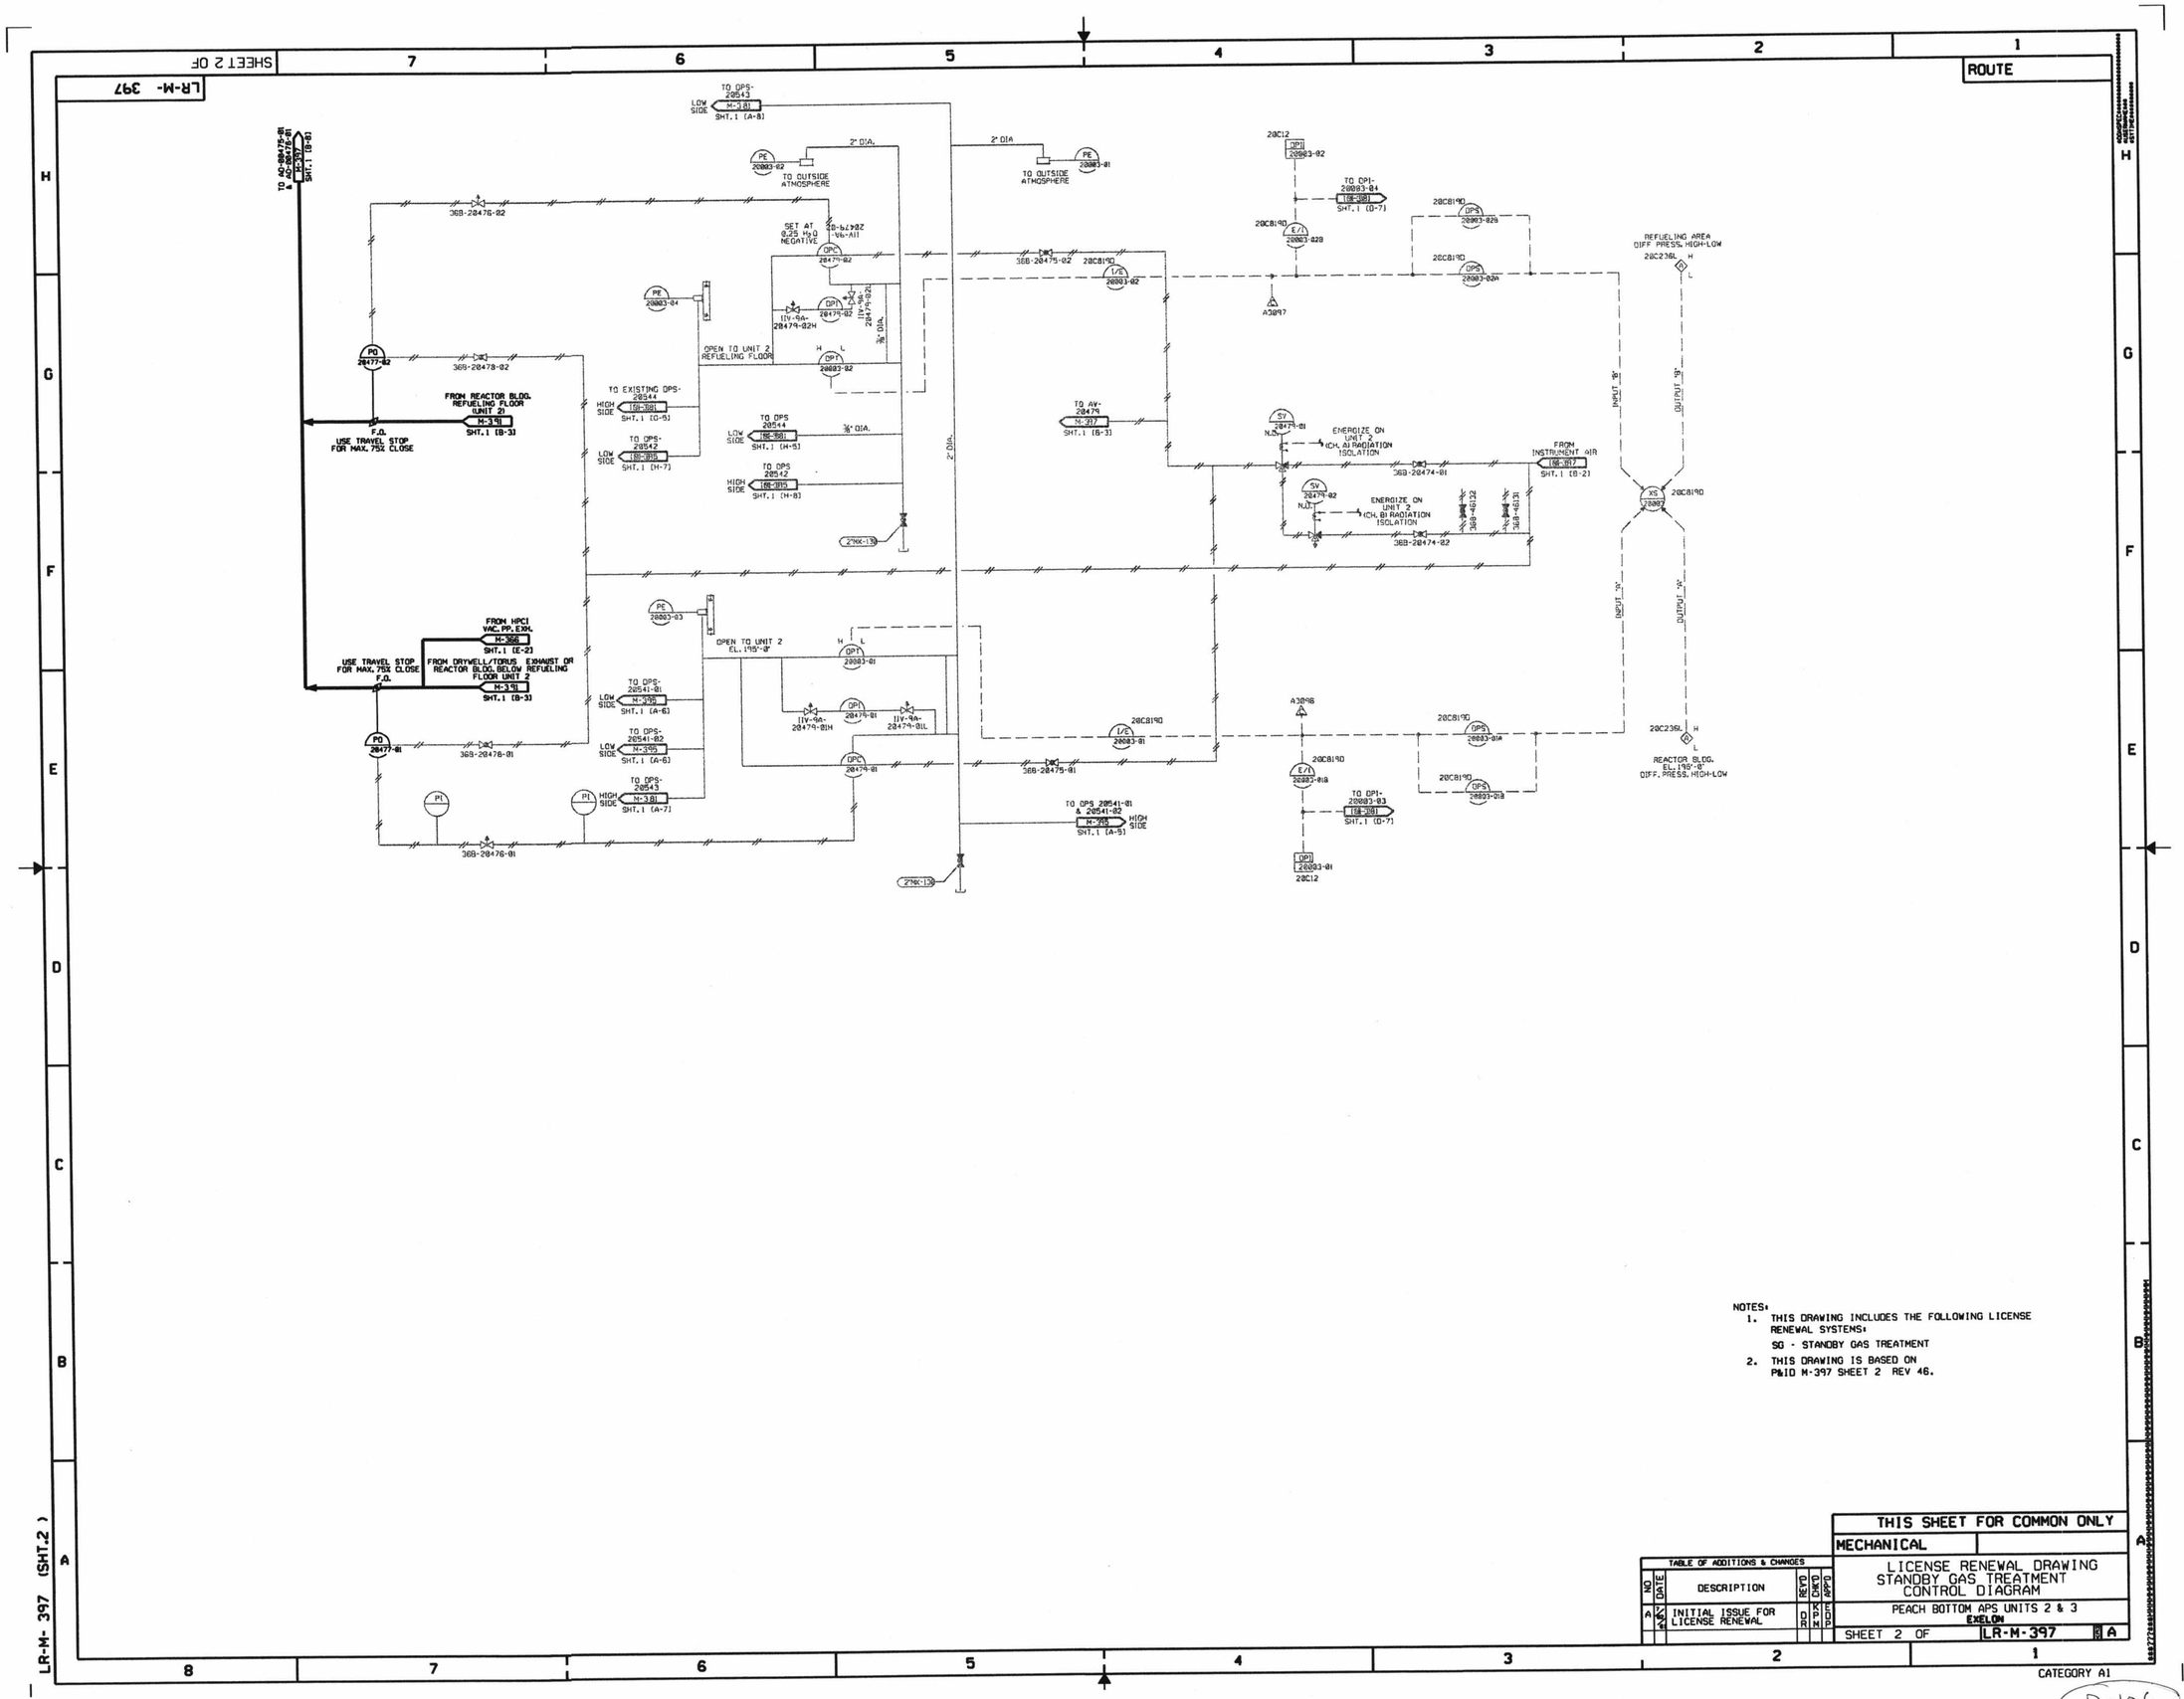

NOTES:
1. THIS DRAWING INCLUDES THE FOLLOWING LICENSE RENEWAL SYSTEMS:
   SG - STANDBY GAS TREATMENT
2. THIS DRAWING IS BASED ON P&ID M-397 SHEET 2 REV 46.

THIS SHEET FOR COMMON ONLY

MECHANICAL

LICENSE RENEWAL DRAWING
STANDBY GAS TREATMENT
CONTROL DIAGRAM

PEACH BOTTOM APS UNITS 2 & 3
EXELON

SHEET 2 OF LR-M-397 A

TABLE OF ADDITIONS & CHANGES

NO	DATE	DESCRIPTION	REV'D	CHK'D	APP'D
A		INITIAL ISSUE FOR LICENSE RENEWAL	DR	KPM	EDP

LR-M- 397 (SHT.2)

CATEGORY A1

D-106