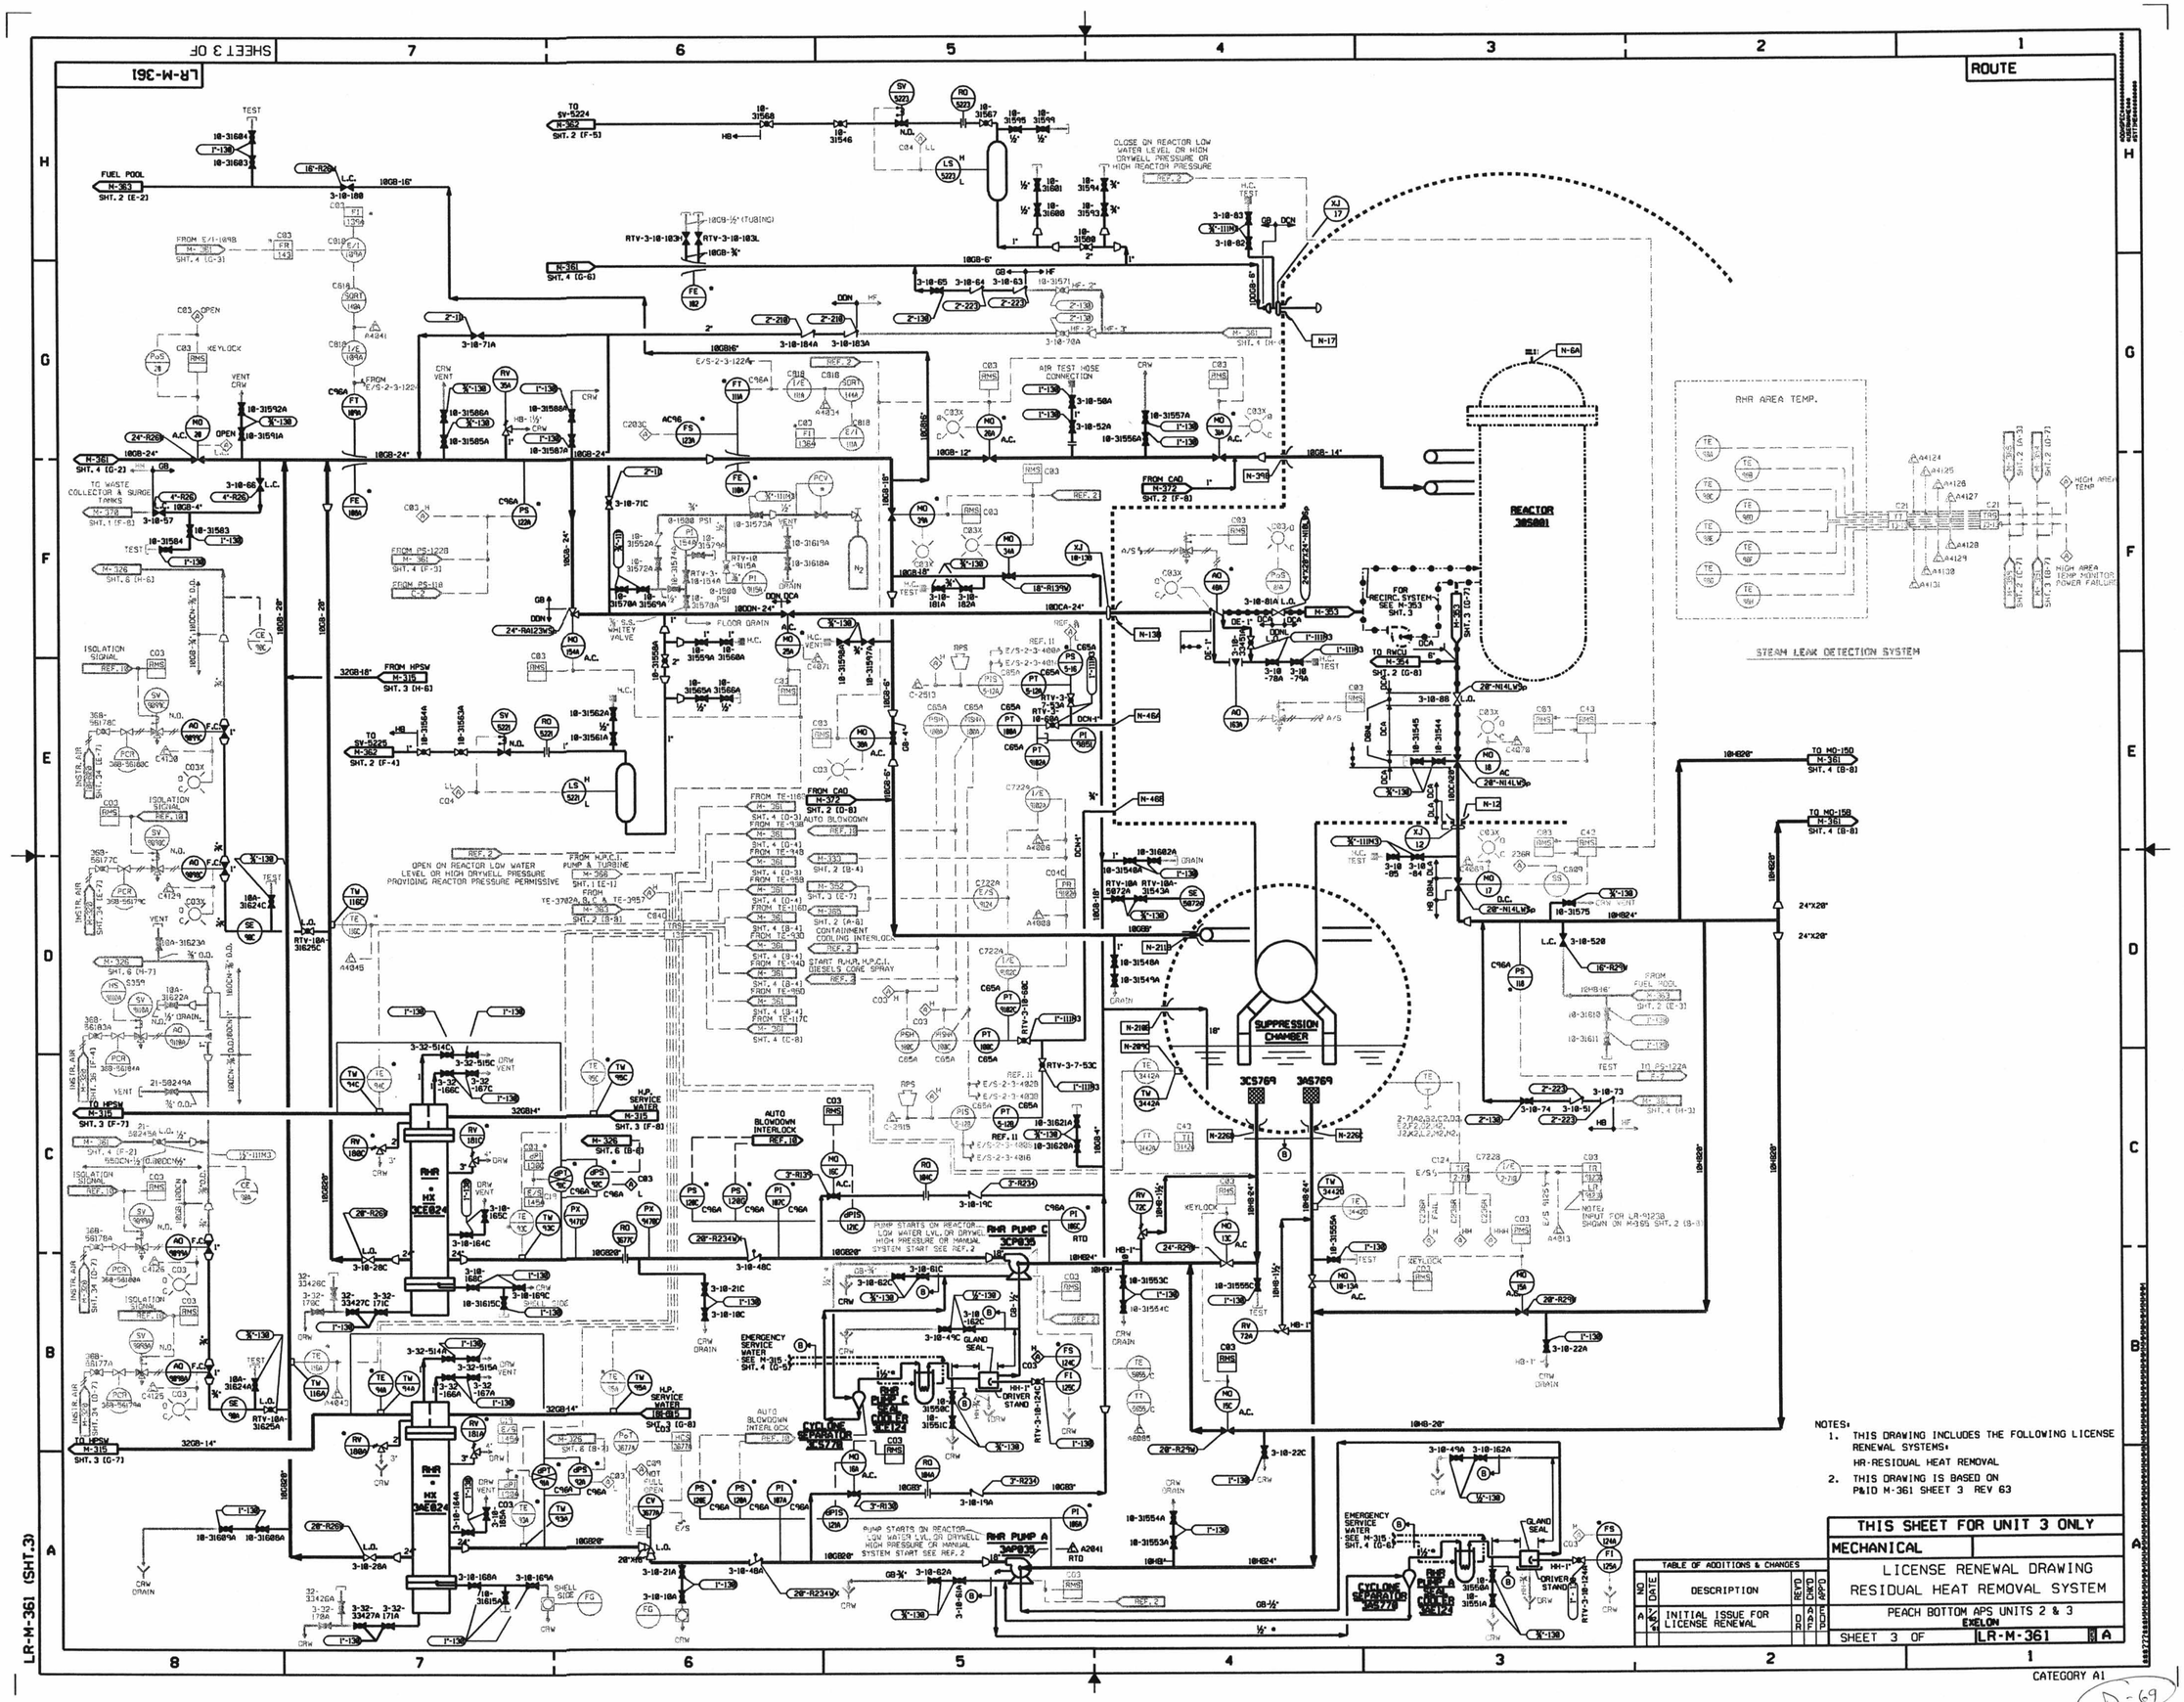


NOTES:

1. THIS DRAWING INCLUDES THE FOLLOWING LICENSE RENEWAL SYSTEMS:
   HR-RESIDUAL HEAT REMOVAL
2. THIS DRAWING IS BASED ON P&ID M-361 SHEET 3 REV 63

| TABLE OF ADDITIONS & CHANGES | | | | | | |
|---|---|---|---|---|---|---|
| NO | DATE | DESCRIPTION | REV | DR | CHK | APP |
| A | 7/8/88 | INITIAL ISSUE FOR LICENSE RENEWAL | | DR | AAF | EOP |

THIS SHEET FOR UNIT 3 ONLY

MECHANICAL

LICENSE RENEWAL DRAWING
RESIDUAL HEAT REMOVAL SYSTEM

PEACH BOTTOM APS UNITS 2 & 3
EXELON

SHEET 3 OF LR-M-361 A

CATEGORY A1

D-69