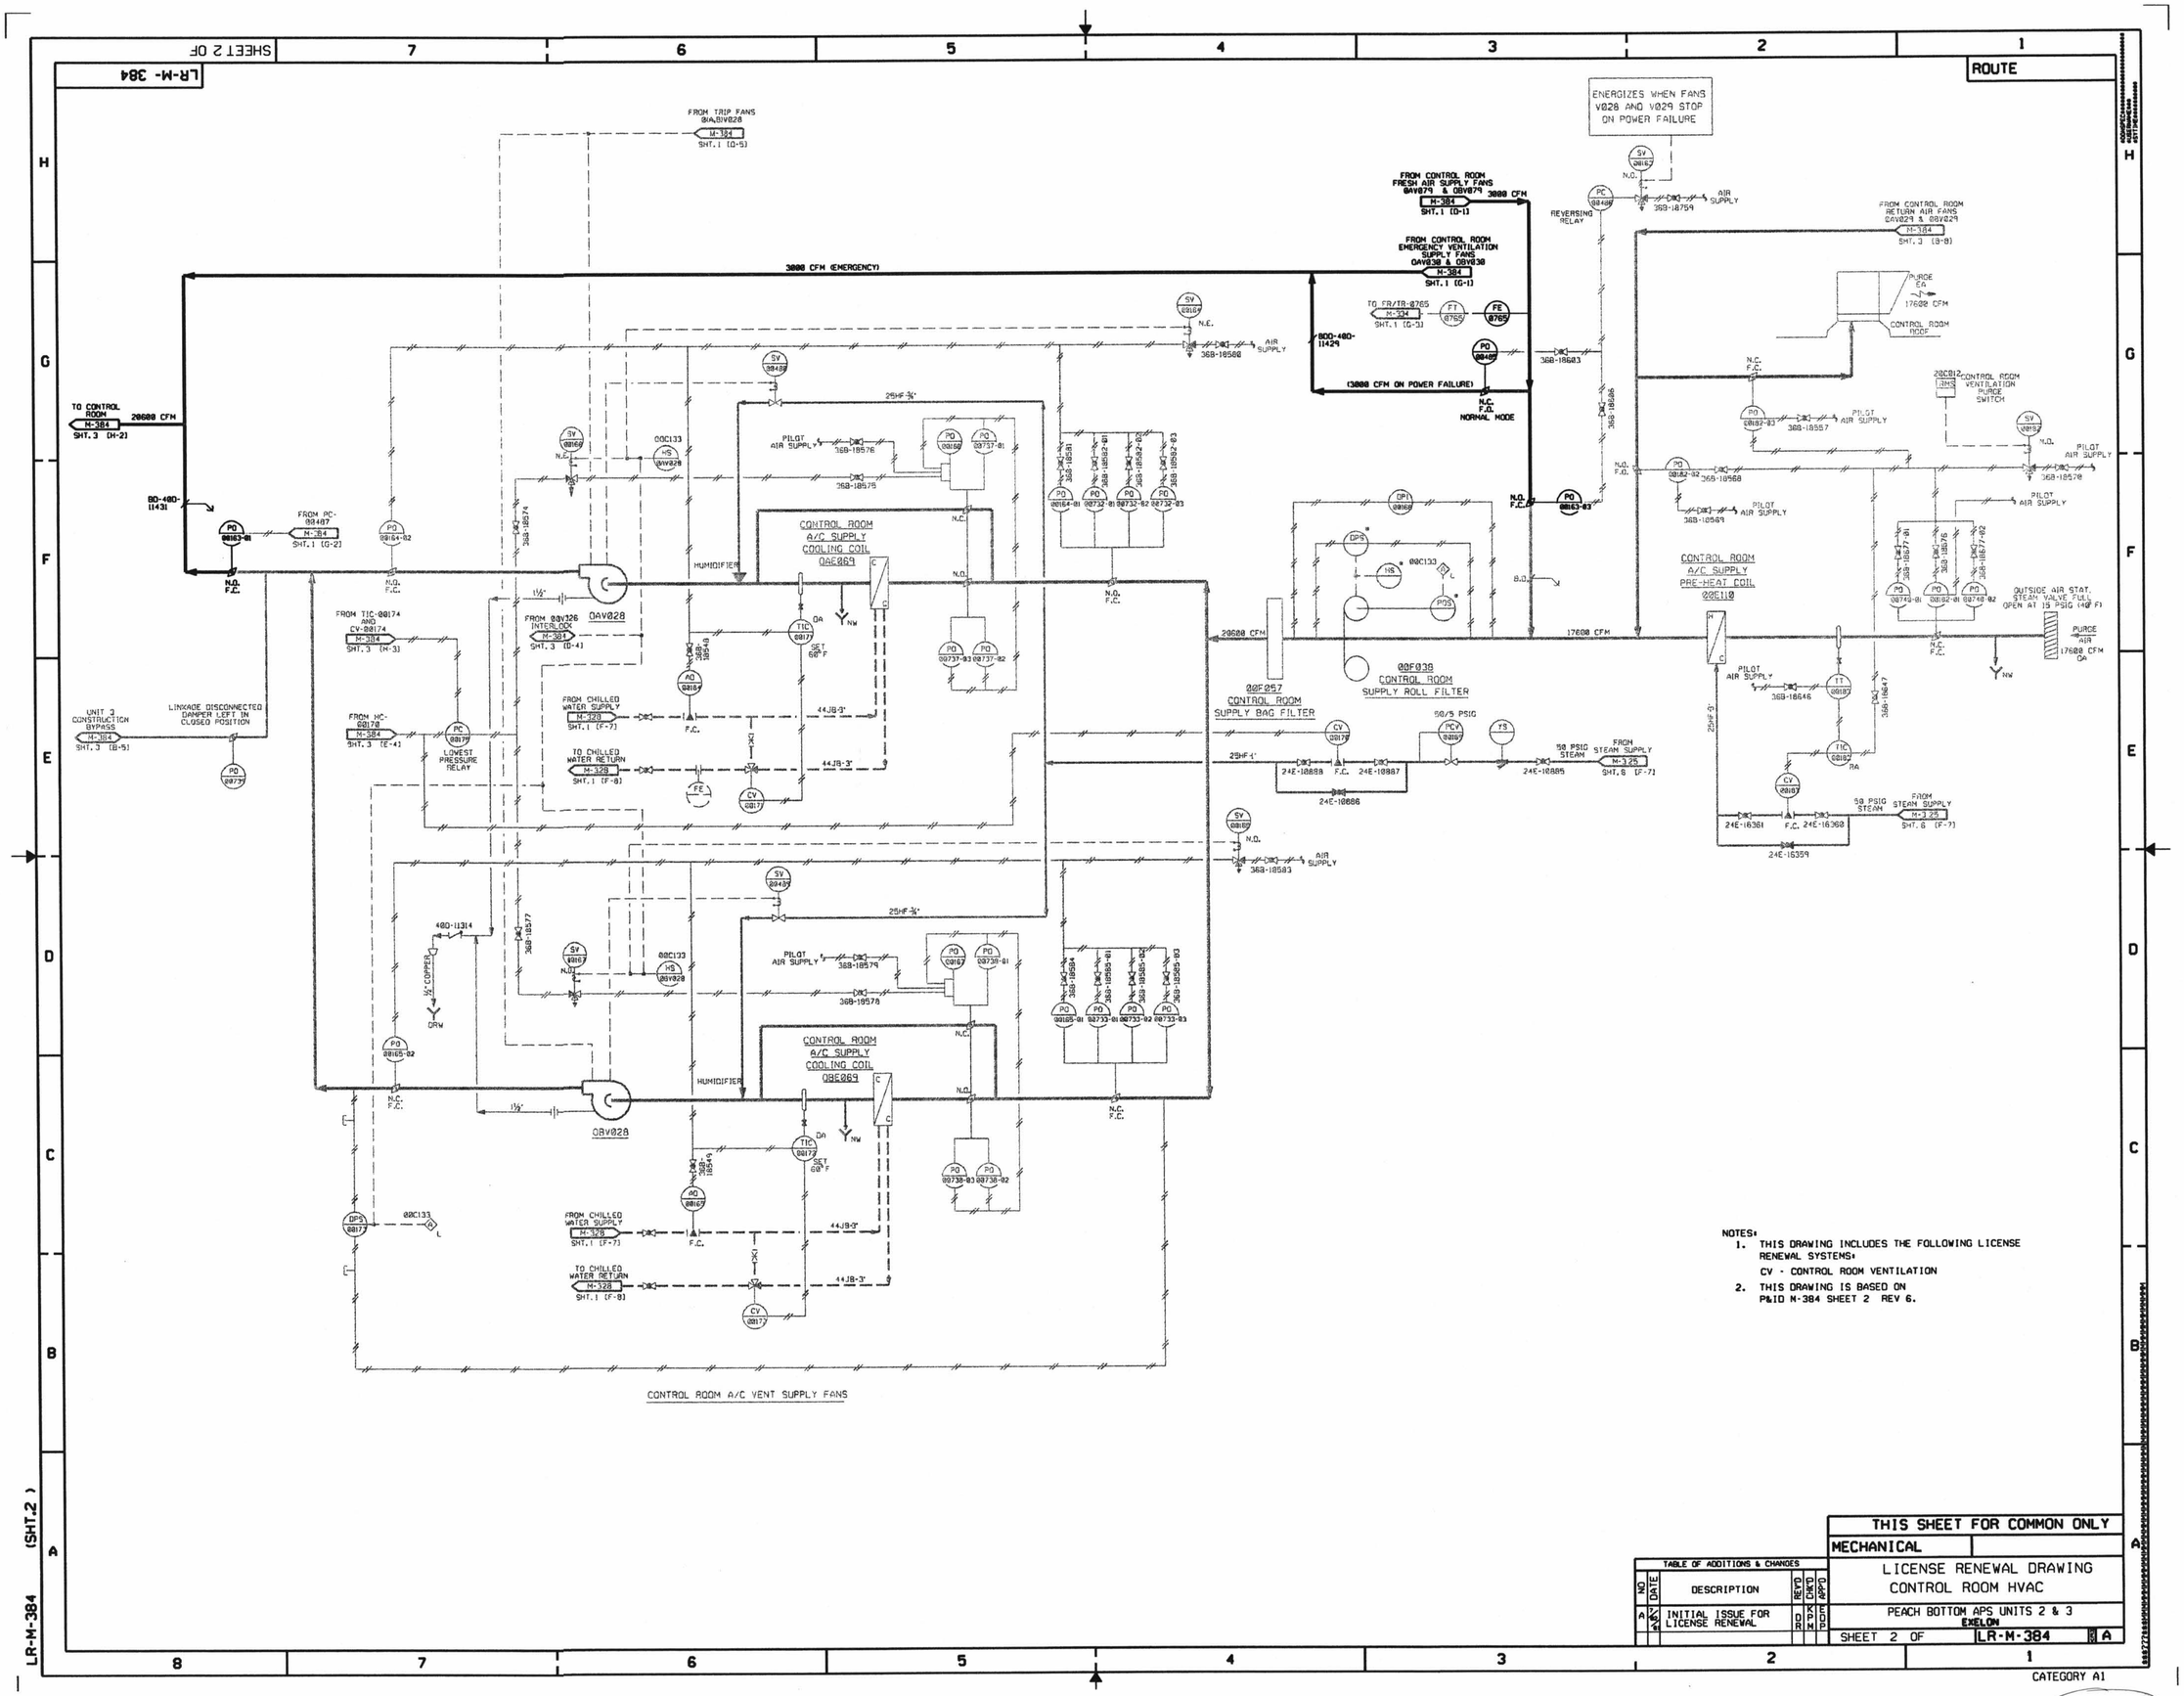

NOTES:
1. THIS DRAWING INCLUDES THE FOLLOWING LICENSE RENEWAL SYSTEMS:
   CV - CONTROL ROOM VENTILATION
2. THIS DRAWING IS BASED ON P&ID M-384 SHEET 2 REV 6.

TABLE OF ADDITIONS & CHANGES						
NO	DATE	DESCRIPTION	REV'D	CHK'D	APP'D	
A		INITIAL ISSUE FOR LICENSE RENEWAL	DR	KPM	EDP	

THIS SHEET FOR COMMON ONLY

MECHANICAL

LICENSE RENEWAL DRAWING
CONTROL ROOM HVAC

PEACH BOTTOM APS UNITS 2 & 3
EXELON

SHEET 2 OF LR-M-384 A

LR-M-384 (SHT.2)

CATEGORY A1

D-99