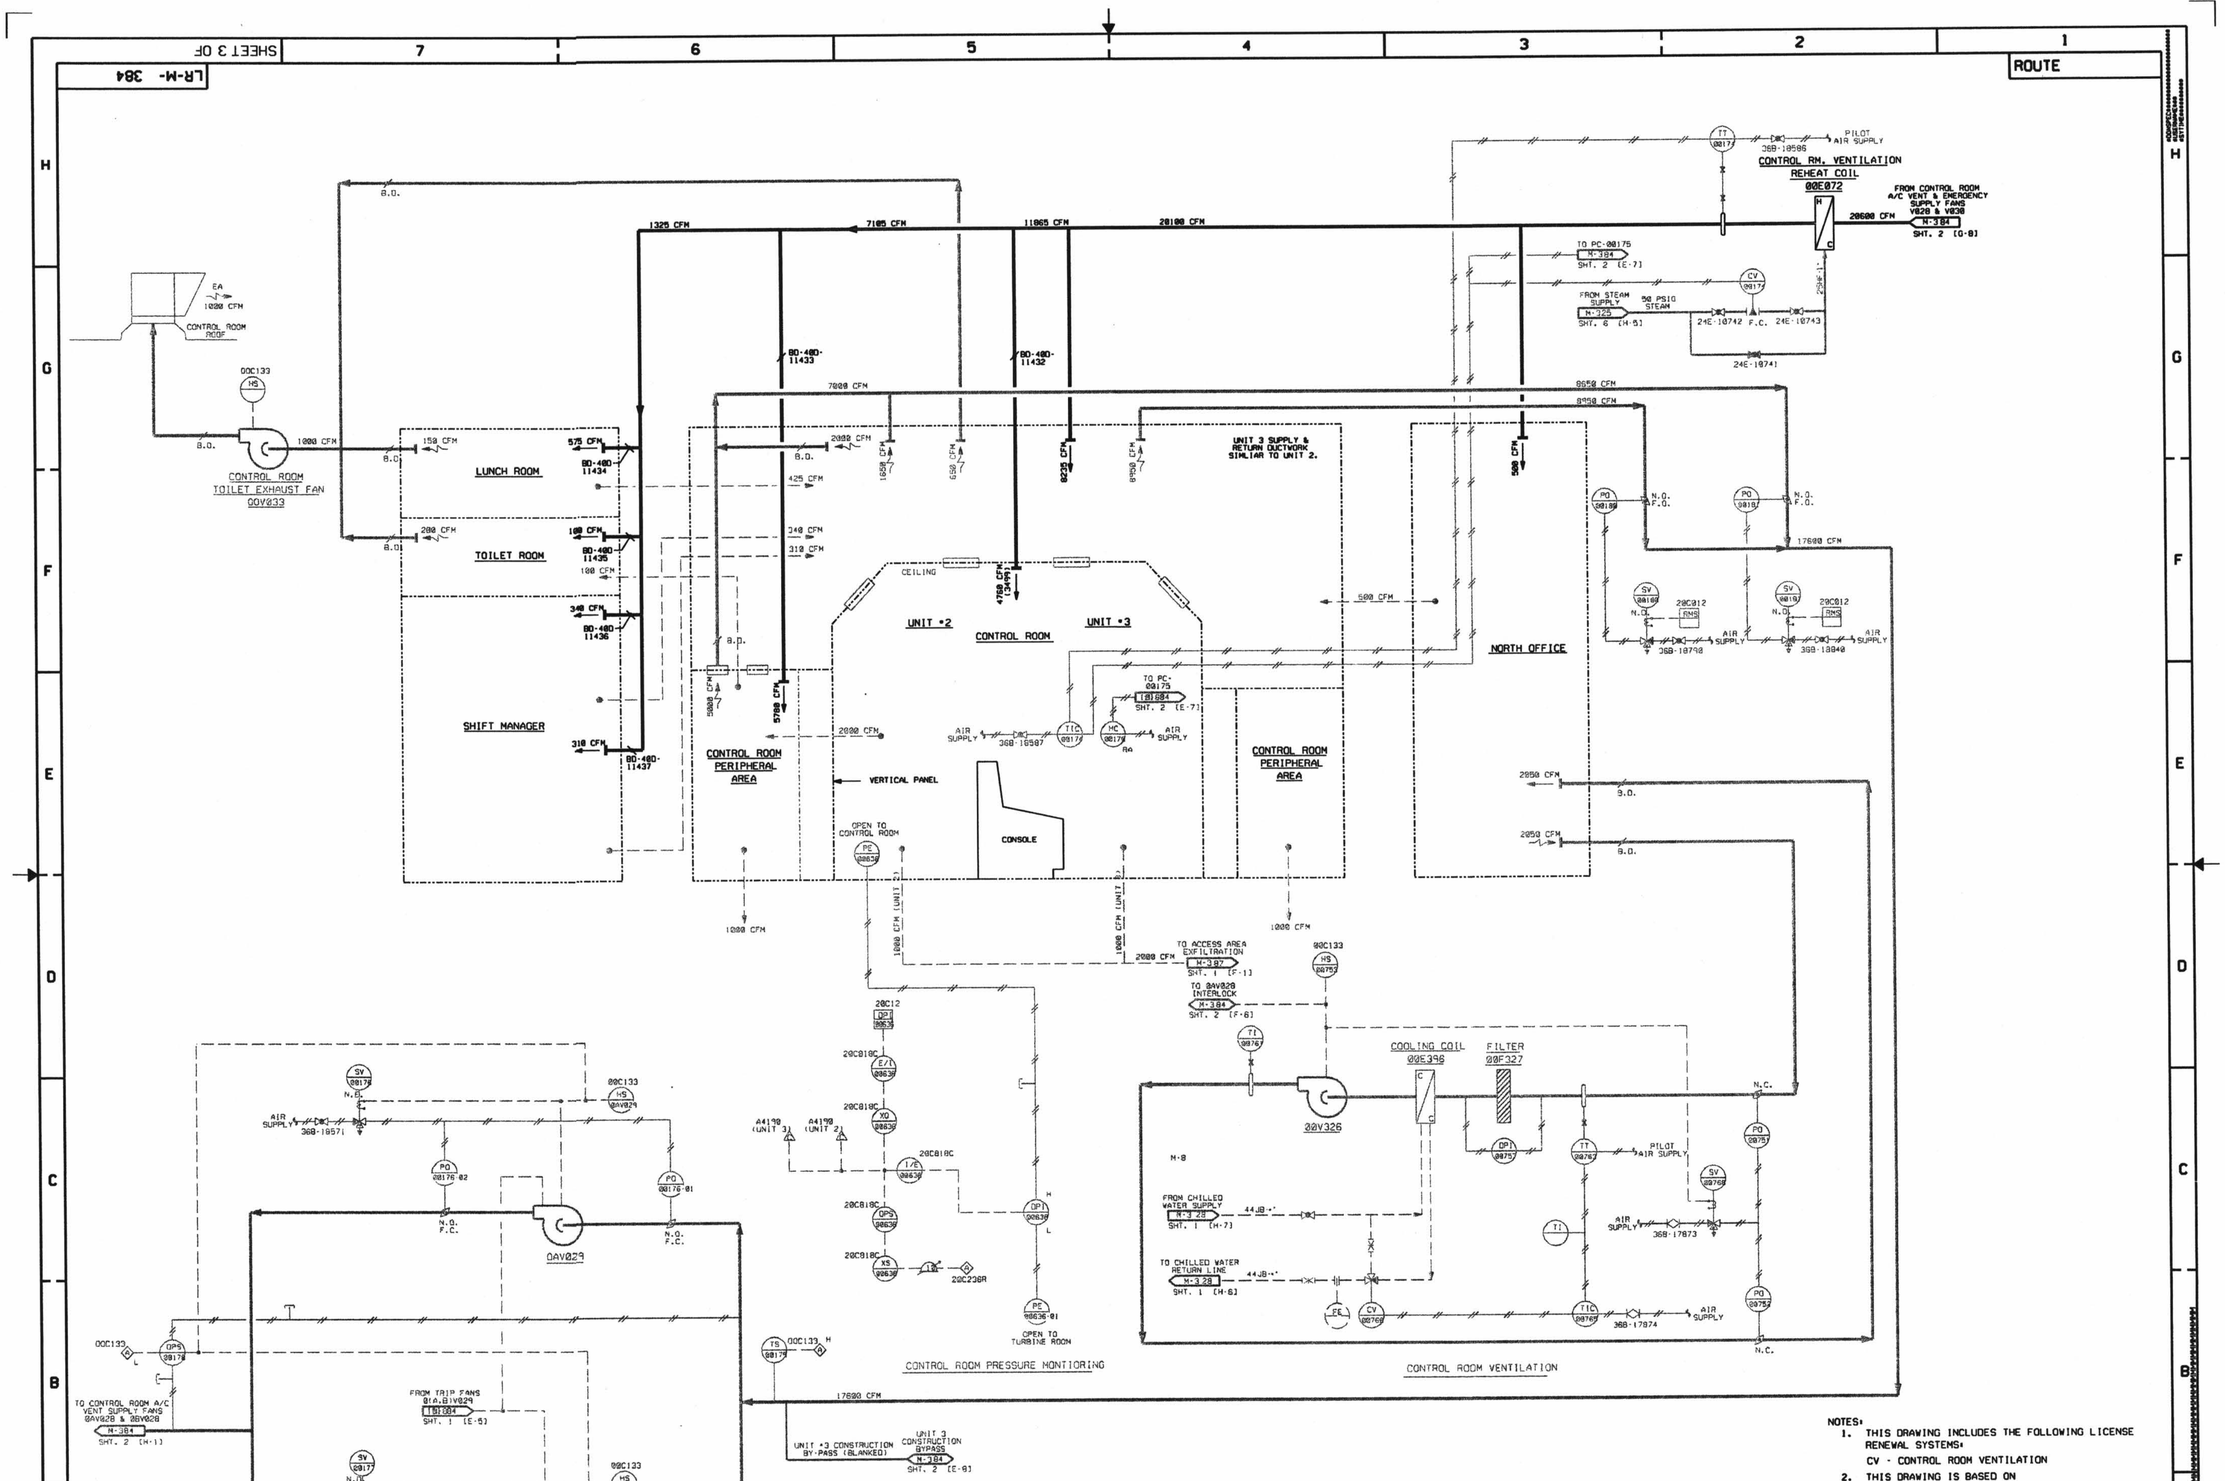

NOTES:

1. THIS DRAWING INCLUDES THE FOLLOWING LICENSE RENEWAL SYSTEMS:
   CV - CONTROL ROOM VENTILATION
2. THIS DRAWING IS BASED ON P&ID M-384 SHEET 3 REV 6.

TABLE OF ADDITIONS & CHANGES					
NO	DATE	DESCRIPTION	REV'D	DR'D	APP'D
A		INITIAL ISSUE FOR LICENSE RENEWAL			

THIS SHEET FOR UNIT 2, 3 & COMMON

MECHANICAL

LICENSE RENEWAL DRAWING
CONTROL ROOM HVAC

PEACH BOTTOM APS UNITS 2 & 3
EXELON

SHEET 3 OF LR-M-384 A

CATEGORY A1

D-100