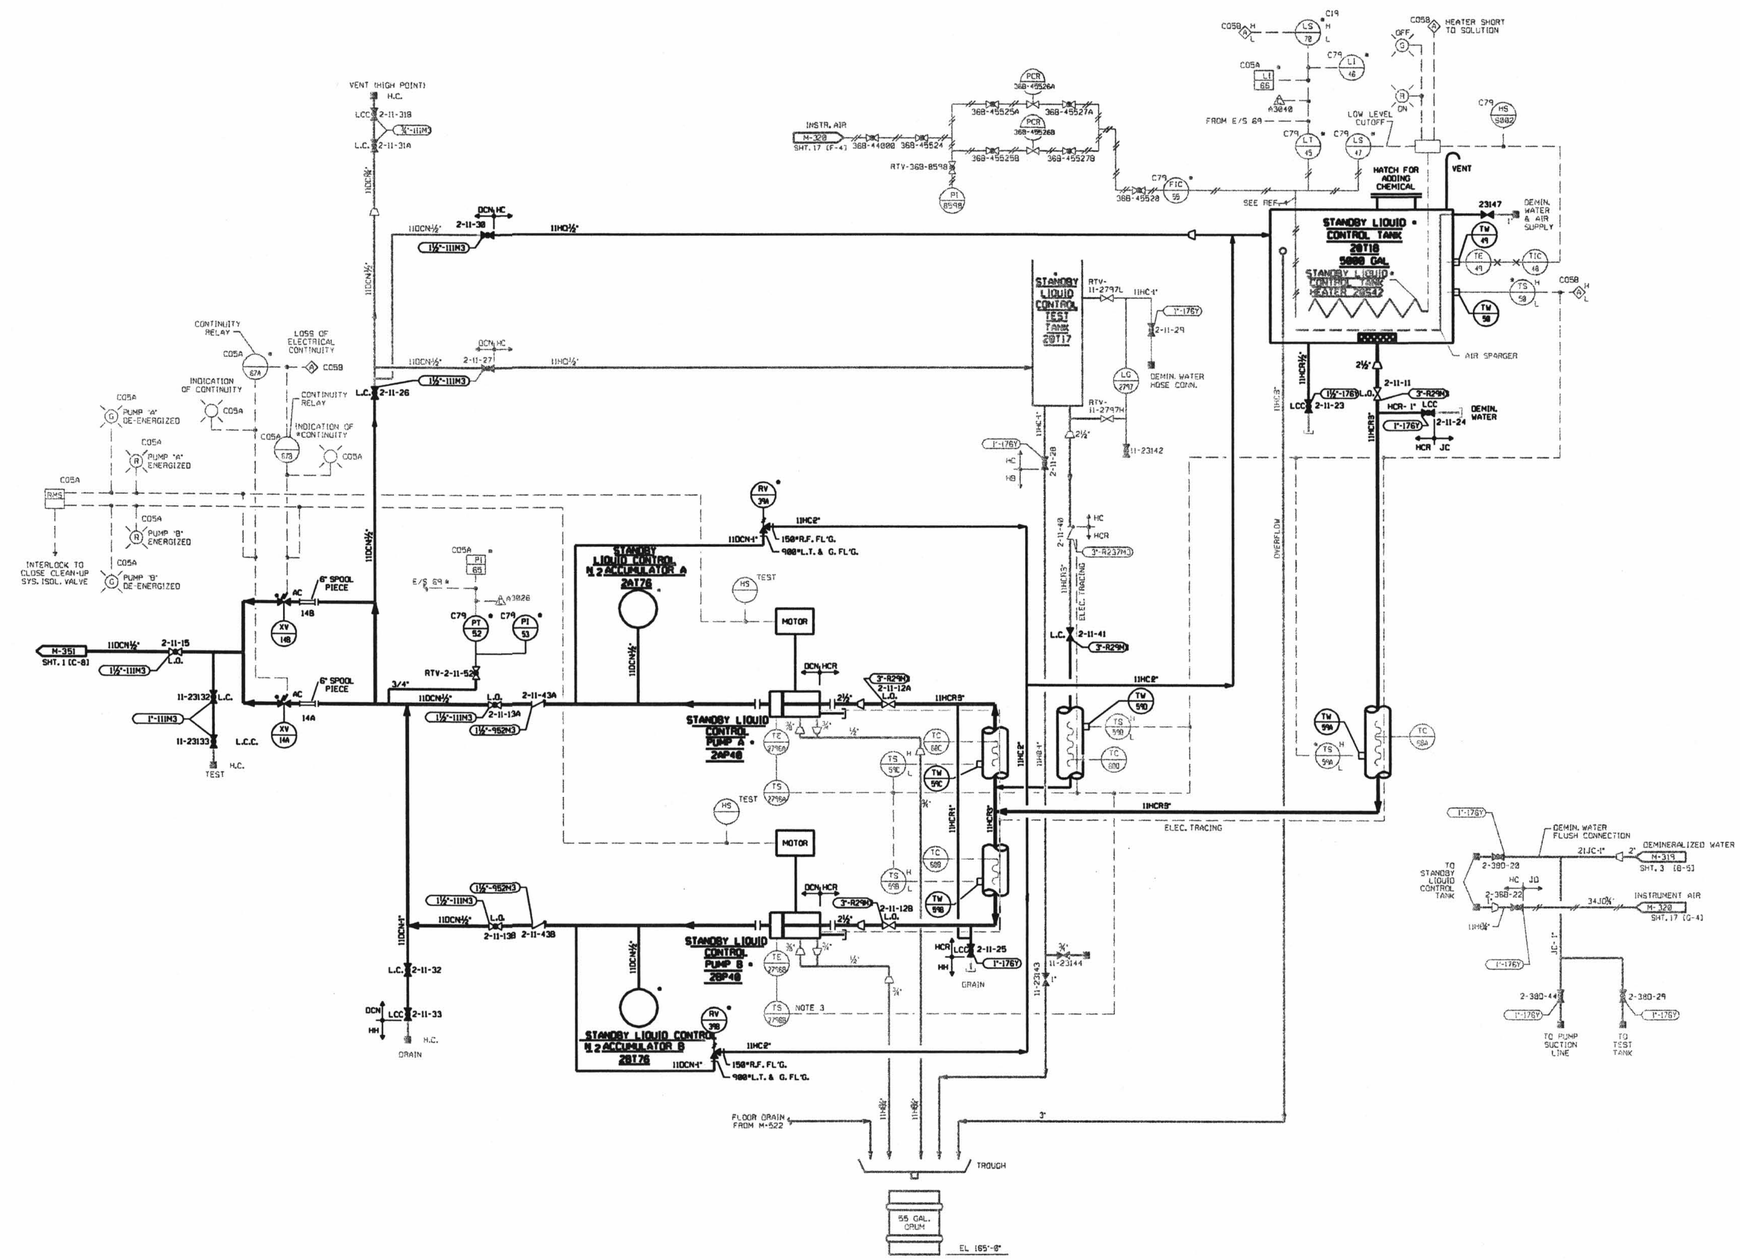

NOTES:
1. THIS DRAWING INCLUDES THE FOLLOWING LICENSE RENEWAL SYSTEMS:
   SL-STANDBY LIQUID CONTROL
2. THIS DRAWING IS BASED ON P&ID M-358 SHEET 1 REV 39

THIS SHEET FOR UNIT 2 & COMMON

MECHANICAL

LICENSE RENEWAL DRAWING

STANDBY LIQUID CONTROL SYSTEM

PEACH BOTTOM APS UNITS 2 & 3

EXELON

SHEET 1 OF LR-M-358 A

TABLE OF ADDITIONS & CHANGES

NO	DATE	DESCRIPTION	REV'D	CHK'D	APP'D
A	7/15/94	INITIAL ISSUE FOR LICENSE RENEWAL	DR	AAF	EDP

CATEGORY A1

D-59