ROUTE

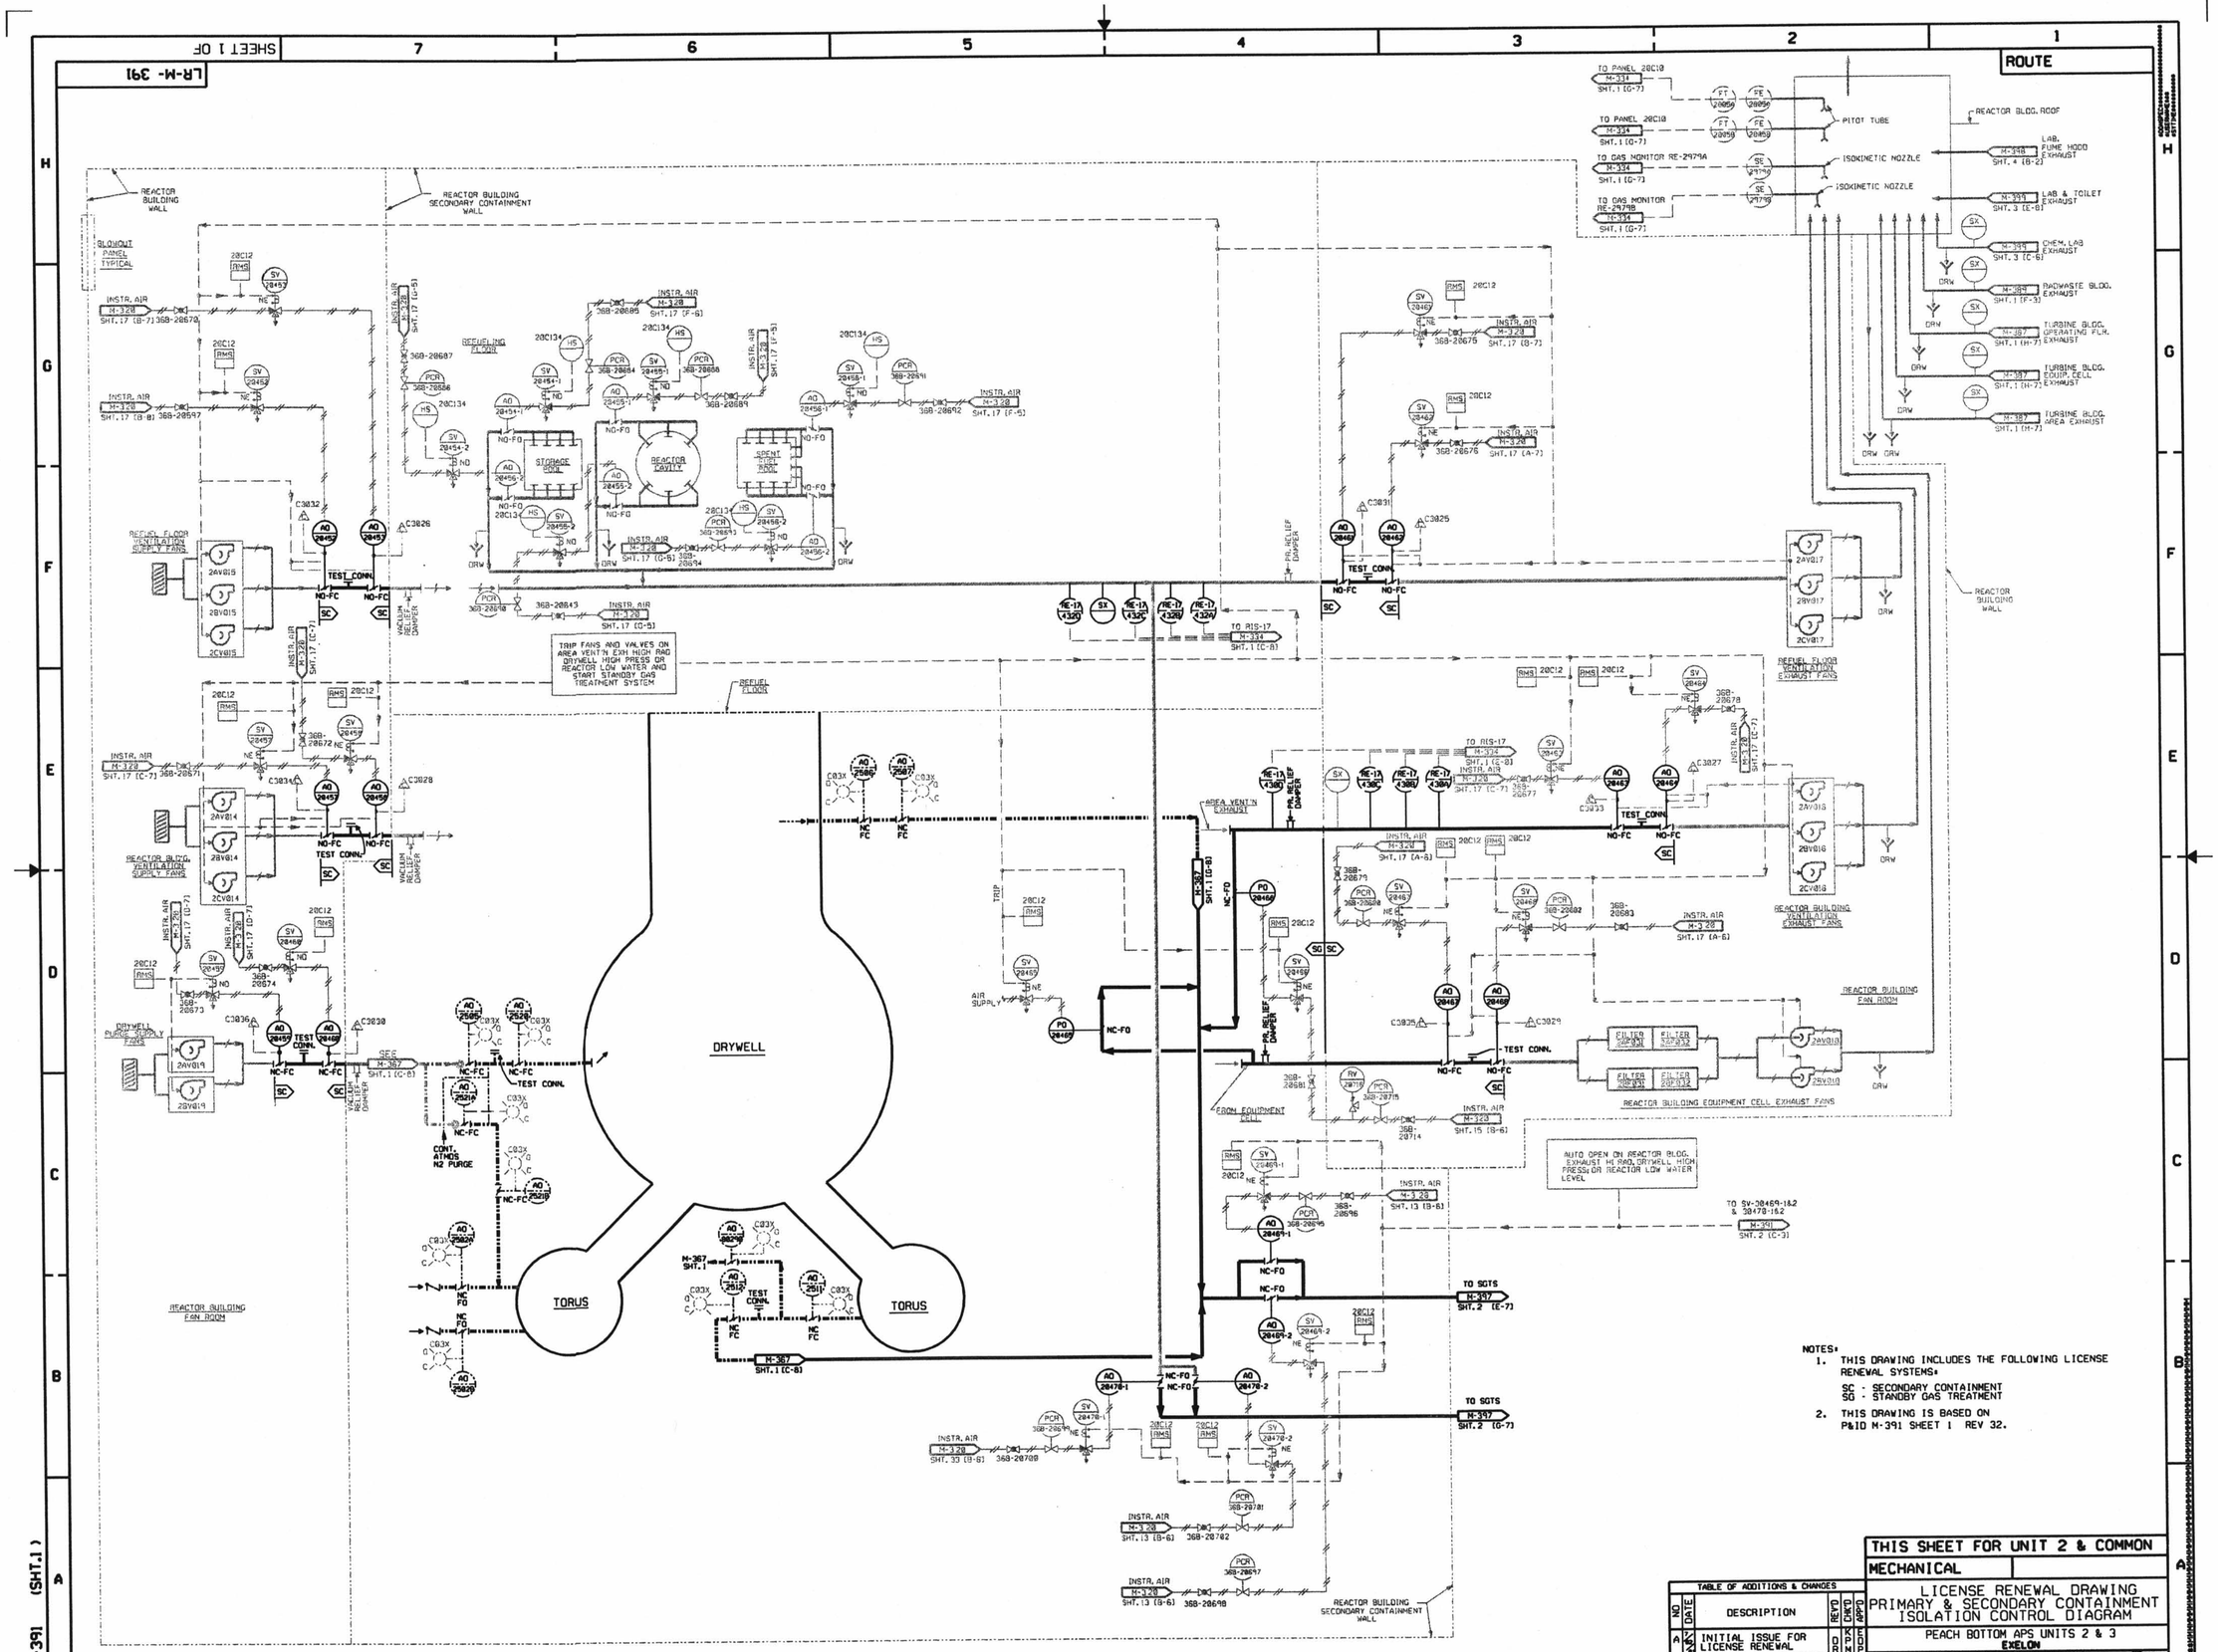

NOTES:

1. THIS DRAWING INCLUDES THE FOLLOWING LICENSE RENEWAL SYSTEMS:
   SC - SECONDARY CONTAINMENT
   SG - STANDBY GAS TREATMENT
2. THIS DRAWING IS BASED ON P&ID M-391 SHEET 1 REV 32.

TABLE OF ADDITIONS & CHANGES						
NO	DATE	DESCRIPTION	REVD	CHKD	APPD
A		INITIAL ISSUE FOR LICENSE RENEWAL	CJC	KEN	MCDM

THIS SHEET FOR UNIT 2 & COMMON

MECHANICAL

LICENSE RENEWAL DRAWING
PRIMARY & SECONDARY CONTAINMENT ISOLATION CONTROL DIAGRAM

PEACH BOTTOM APS UNITS 2 & 3
EXELON

SHEET 1 OF LR-M-391 A

CATEGORY A1

D-102

LR-M-391 (SHT.1)