ROUTE

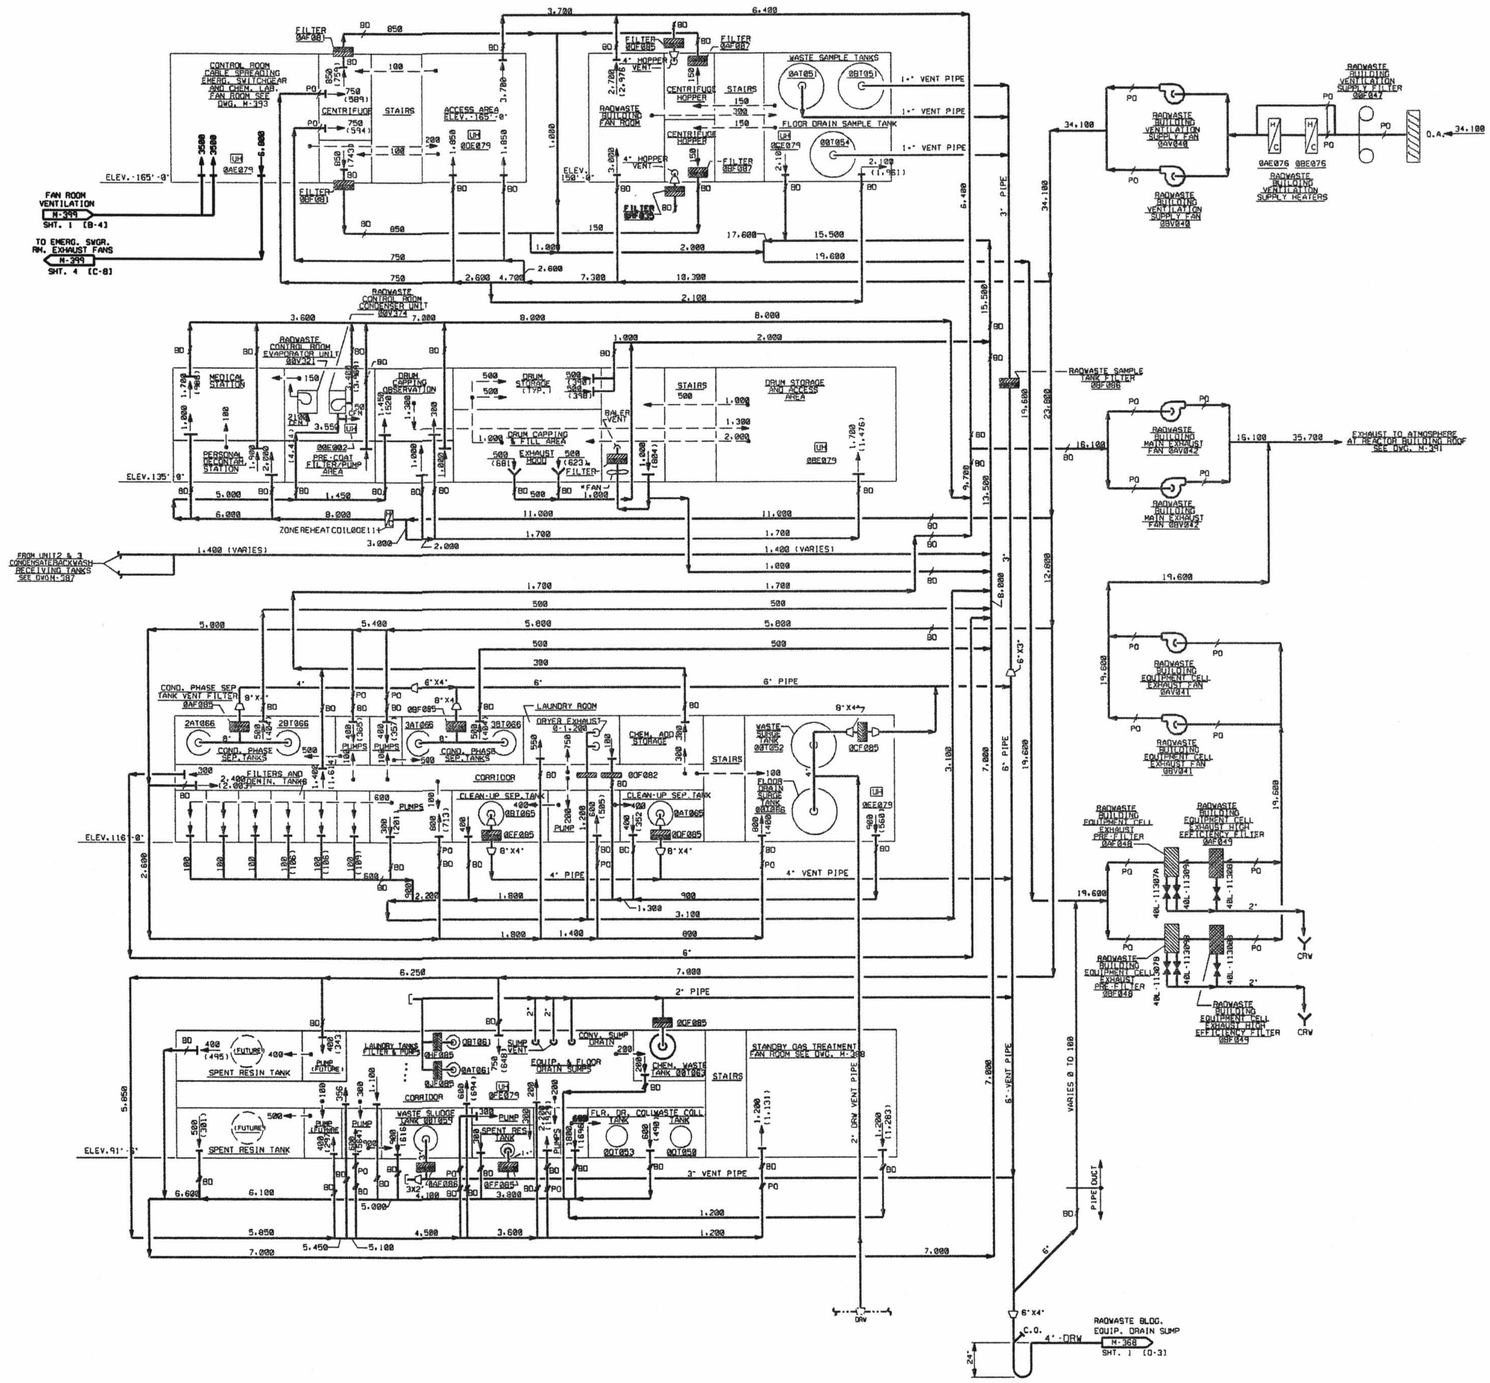

NOTES:

1. THIS DRAWING INCLUDES THE FOLLOWING LICENSE RENEWAL SYSTEMS:
   BV - BATTERY AND EMERGENCY SWITCHGEAR VENTILATION
2. THIS DRAWING IS BASED ON P&ID M-389 SHEET 1 REV 26.

TABLE OF ADDITIONS & CHANGES						
NO	DATE	DESCRIPTION	REVD	CHKD	APPD
A		INITIAL ISSUE FOR LICENSE RENEWAL			

THIS SHEET FOR COMMON ONLY

MECHANICAL

LICENSE RENEWAL DRAWING
RADWASTE BUILDING
VENTILATION FLOW DIAGRAM

PEACH BOTTOM APS UNITS 2 & 3

EXELON

SHEET 1 OF LR-M-389 A

CATEGORY A1

LR-M- 389 (SHT. 1)

D-101