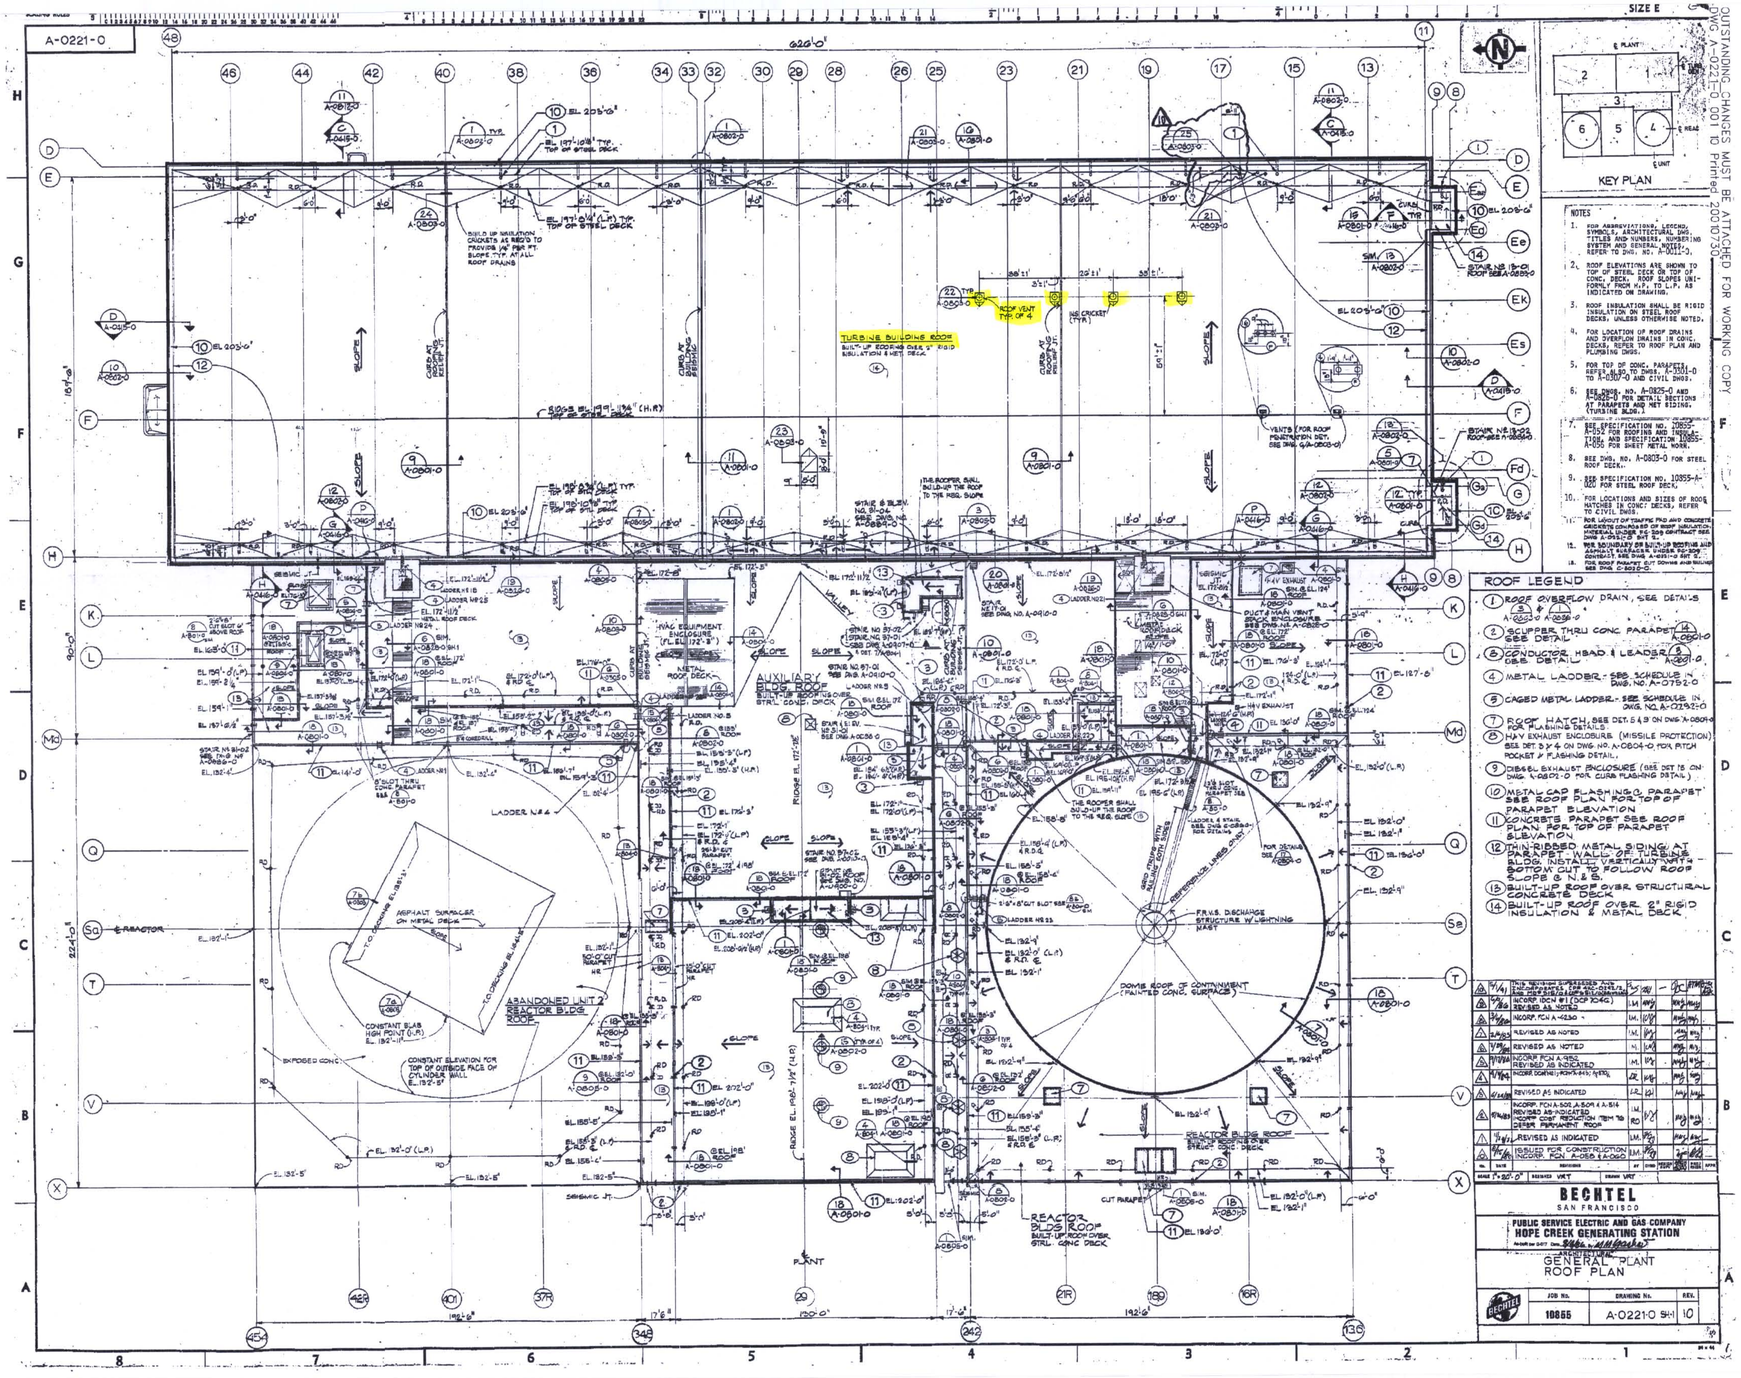

OUTSTANDING CHANGES MUST BE ATTACHED FOR WORKING COPY
DWG. A-0221-0 SH 001 TO Printed 2001/07/30