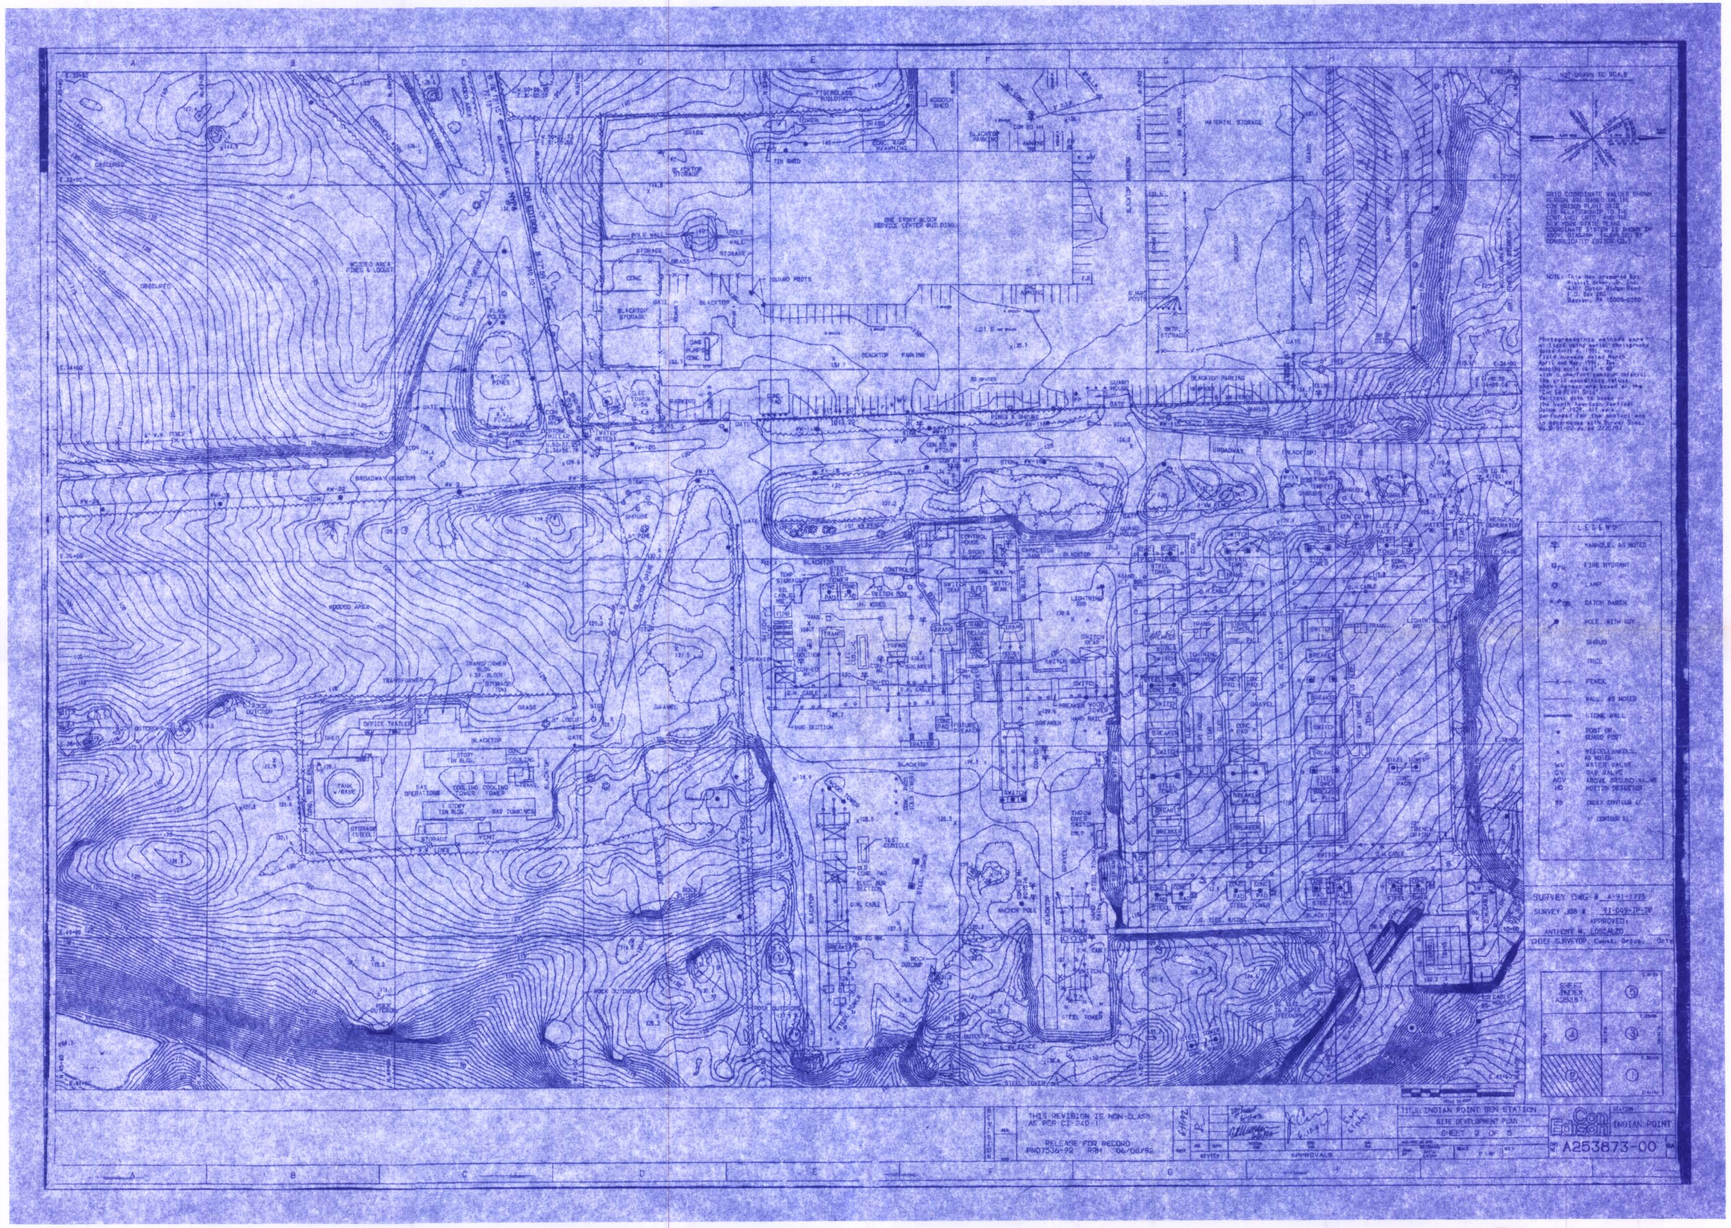
THIS REVISION IS NON-CLASS
AS PER CI 240-1
RELEASE FOR RECORD
PN07536-92 RSM 06/08/92
TITLE INDIAN POINT GEN STATION
SITE DEVELOPMENT PLAN
SHEET 2 OF 5
Con Edison
INDIAN POINT
A253873-00

D-5