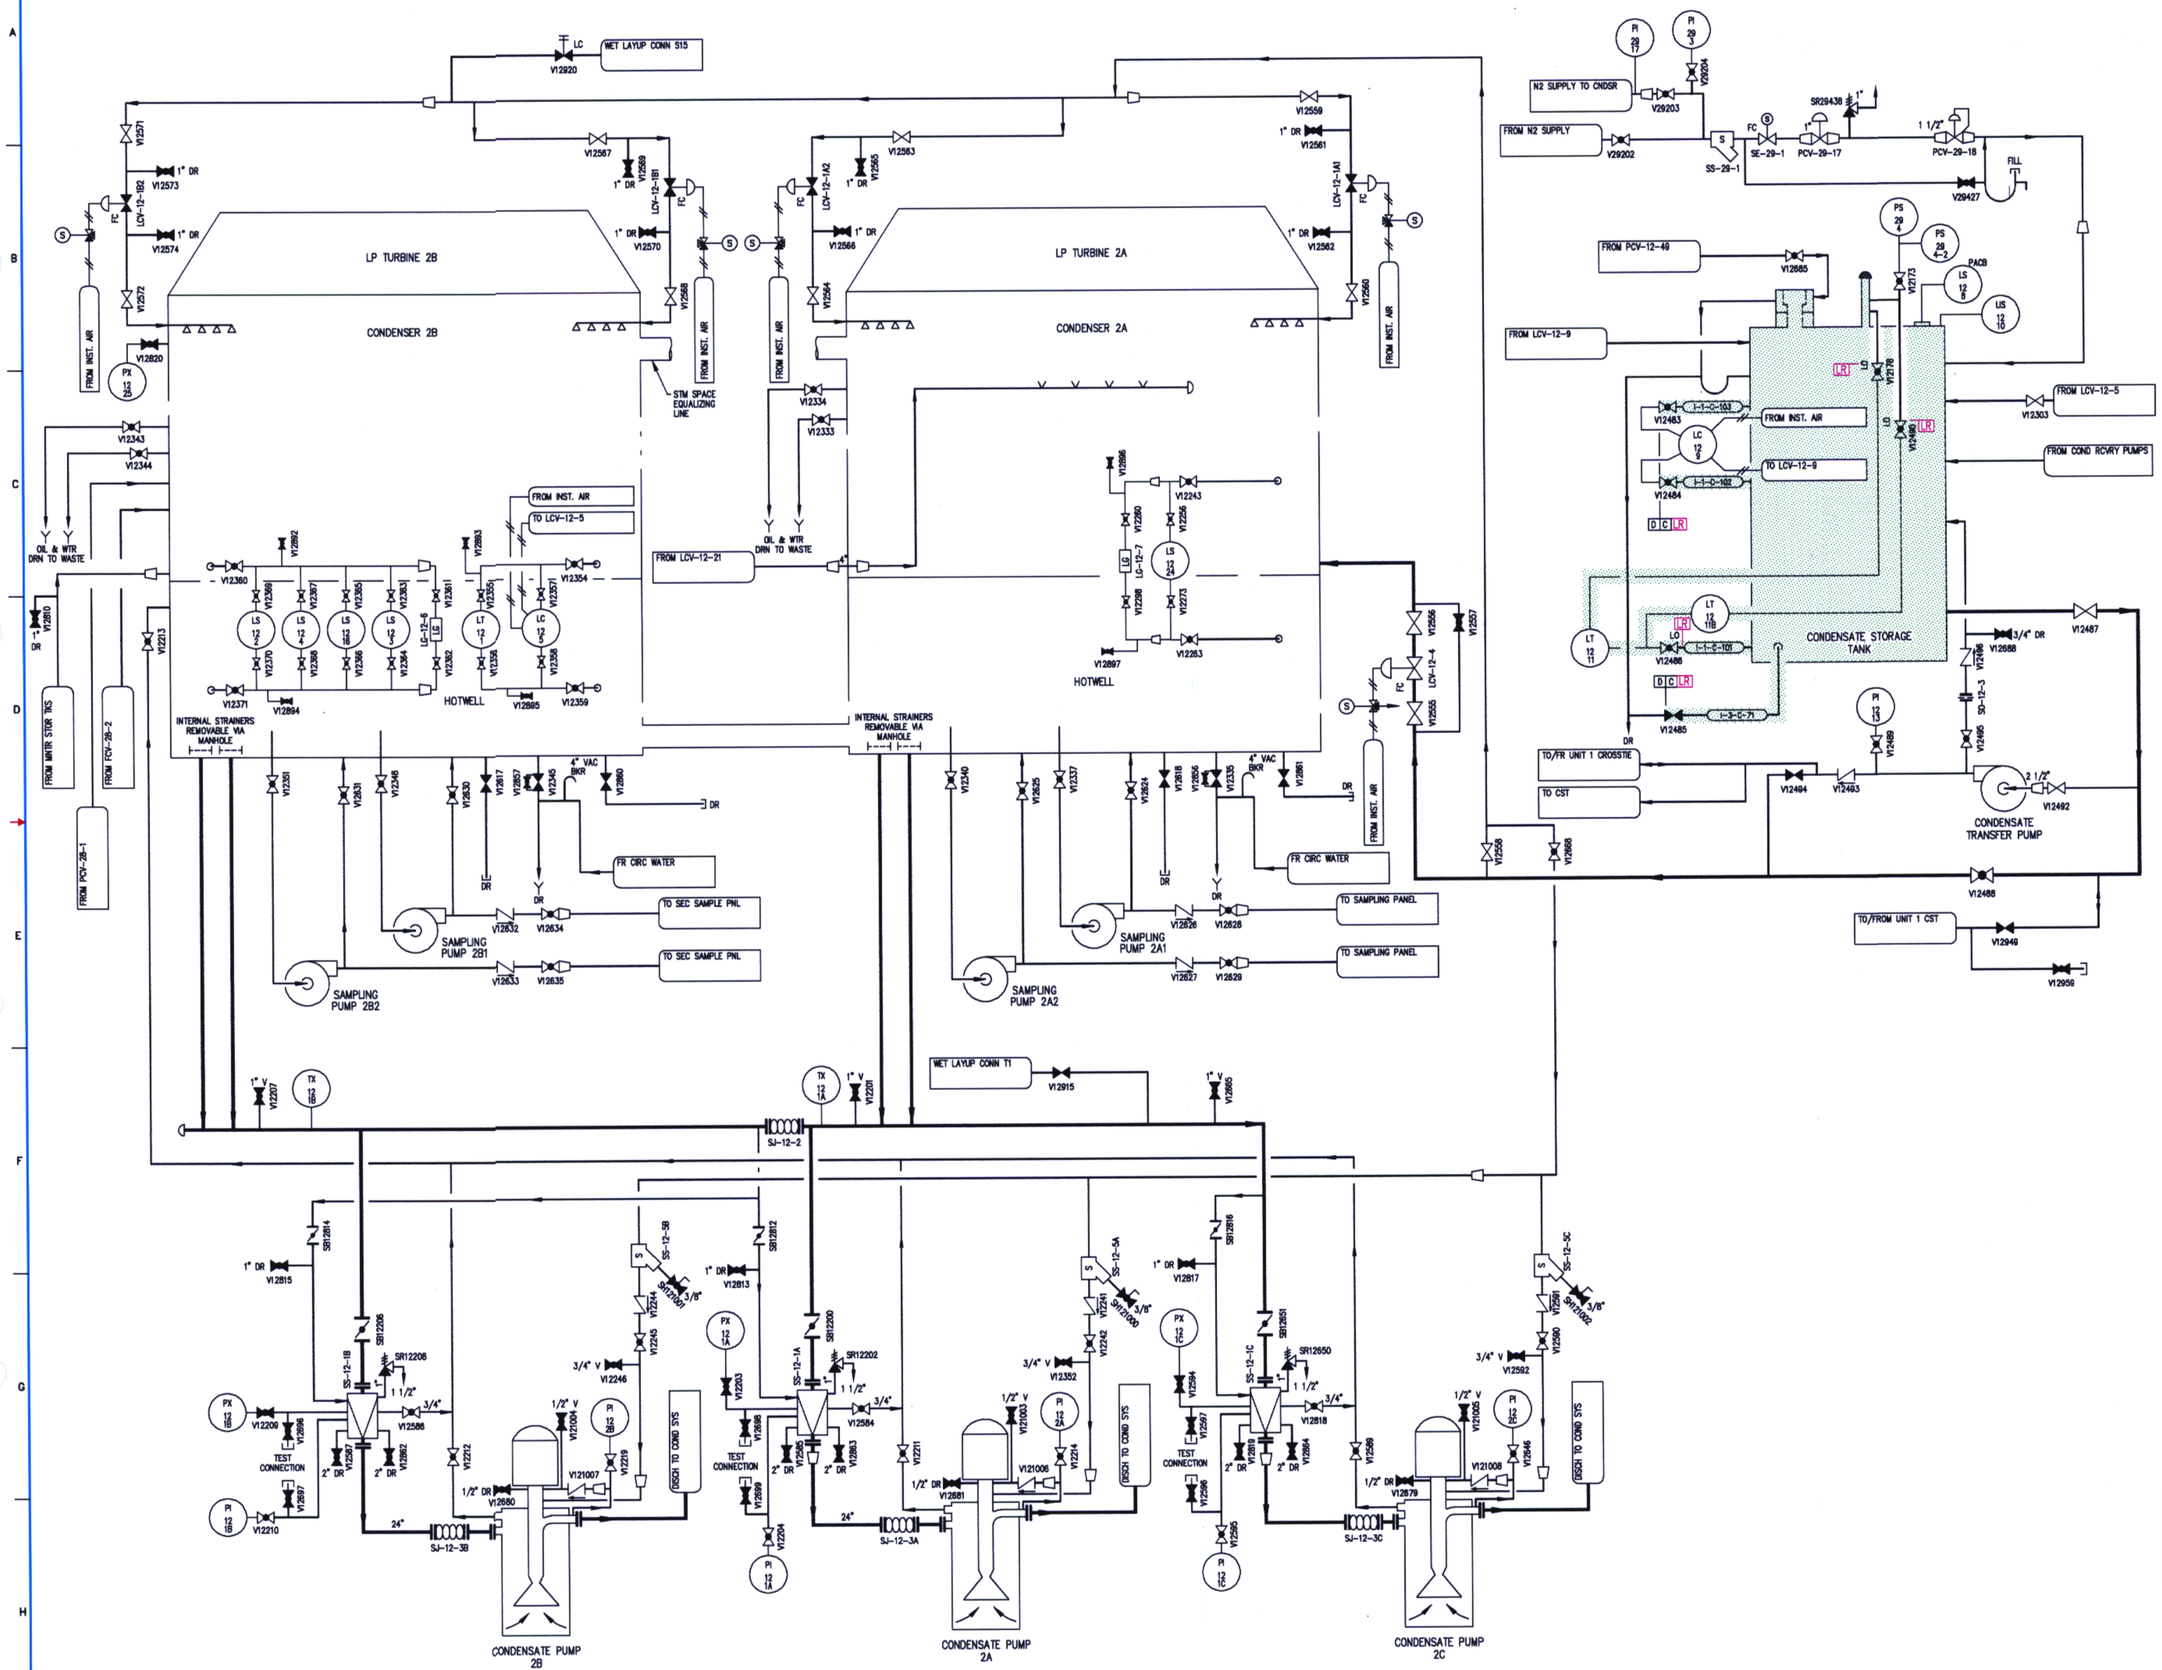

D-005

NOTES:

1. FOR GENERAL NOTES & LEGEND SEE DRAWING NO. 2-NOTES-01.

FLORIDA POWER & LIGHT
ST. LUCIE NUCLEAR UNIT 2

AUXILIARY FEEDWATER

LICENSE RENEWAL BOUNDARY DRAWING

DRAWING NUMBER	REVISION
2-AFW-01	0

2AFW01.DWG