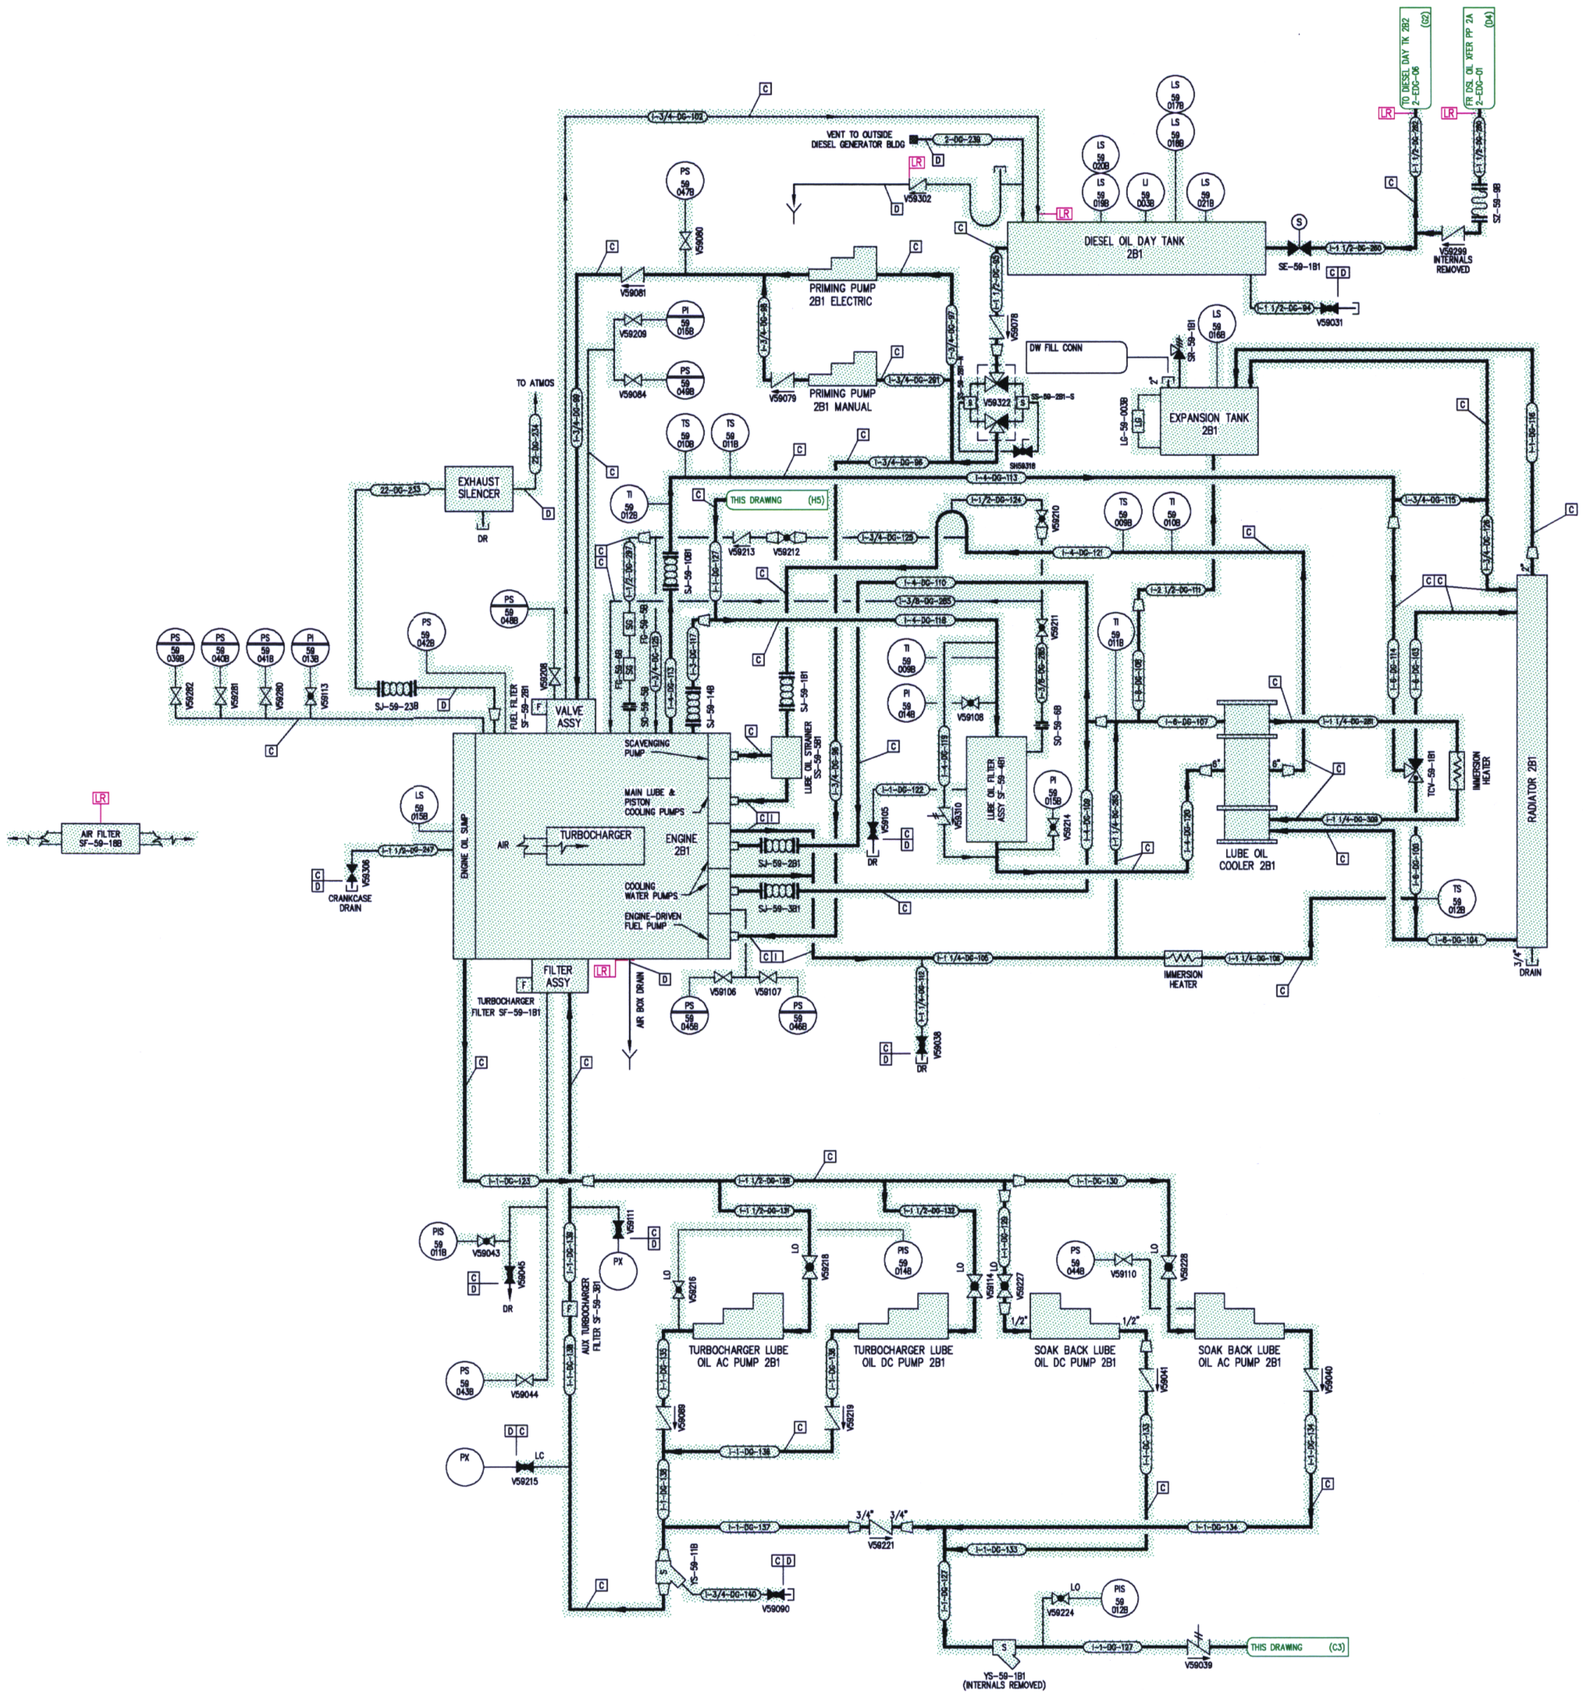

D-035

NOTES:

1. ALL SAFETY-RELATED PIPING AND ASSOCIATED COMPONENTS DEPICTED ON THIS DRAWING ARE WITHIN THE SCOPE OF LICENSE RENEWAL UNLESS NOTED OTHERWISE.
2. FOR GENERAL NOTES & LEGEND SEE DRAWING NO. 2-NOTES-01.

FLORIDA POWER & LIGHT
ST. LUCIE NUCLEAR UNIT 2

EMERGENCY DIESEL GENERATOR

LICENSE RENEWAL BOUNDARY DRAWING

DRAWING NUMBER	REVISION
2-EDG-05	0