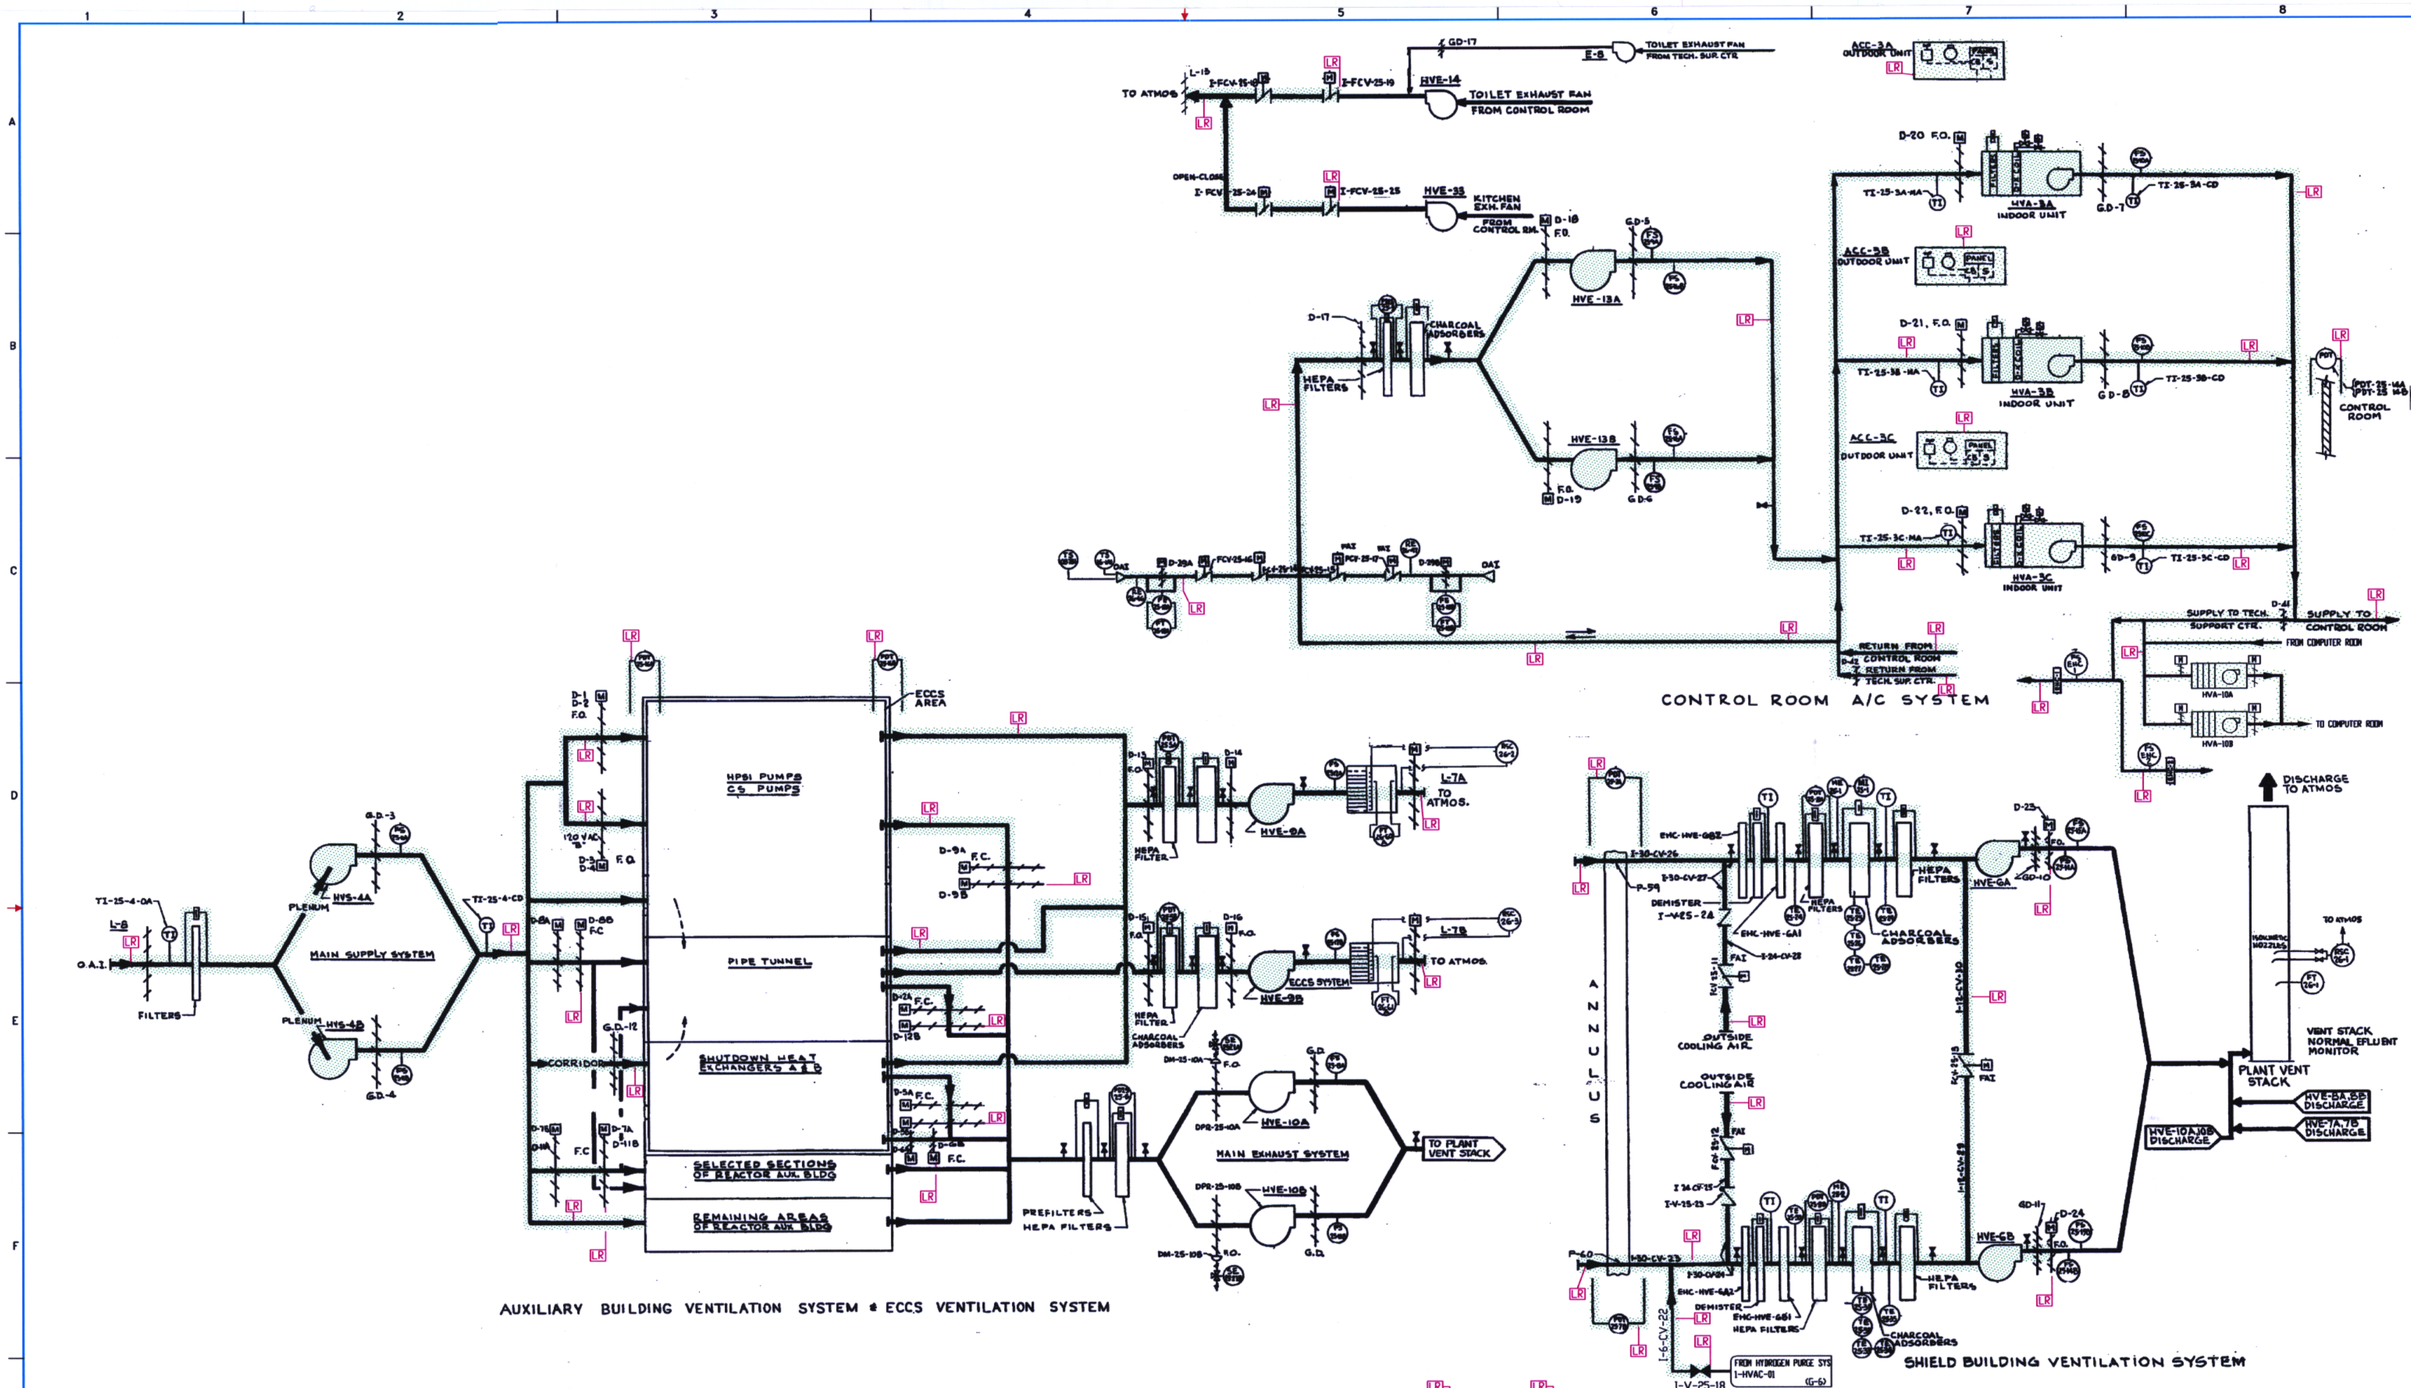

D-049

NOTES:

1. FOR GENERAL NOTES & LEGEND SEE DRAWING NO. 1-NOTES-01.

FLORIDA POWER & LIGHT
ST. LUCIE NUCLEAR UNITS 1 & 2

CONTROL ROOM AUXILIARY BUILDING AND MISCELLANEOUS HVAC

FPL

LICENSE RENEWAL BOUNDARY DRAWING

DRAWING NUMBER	REVISION
1-HVAC-02	0

1HVAC02.DWG