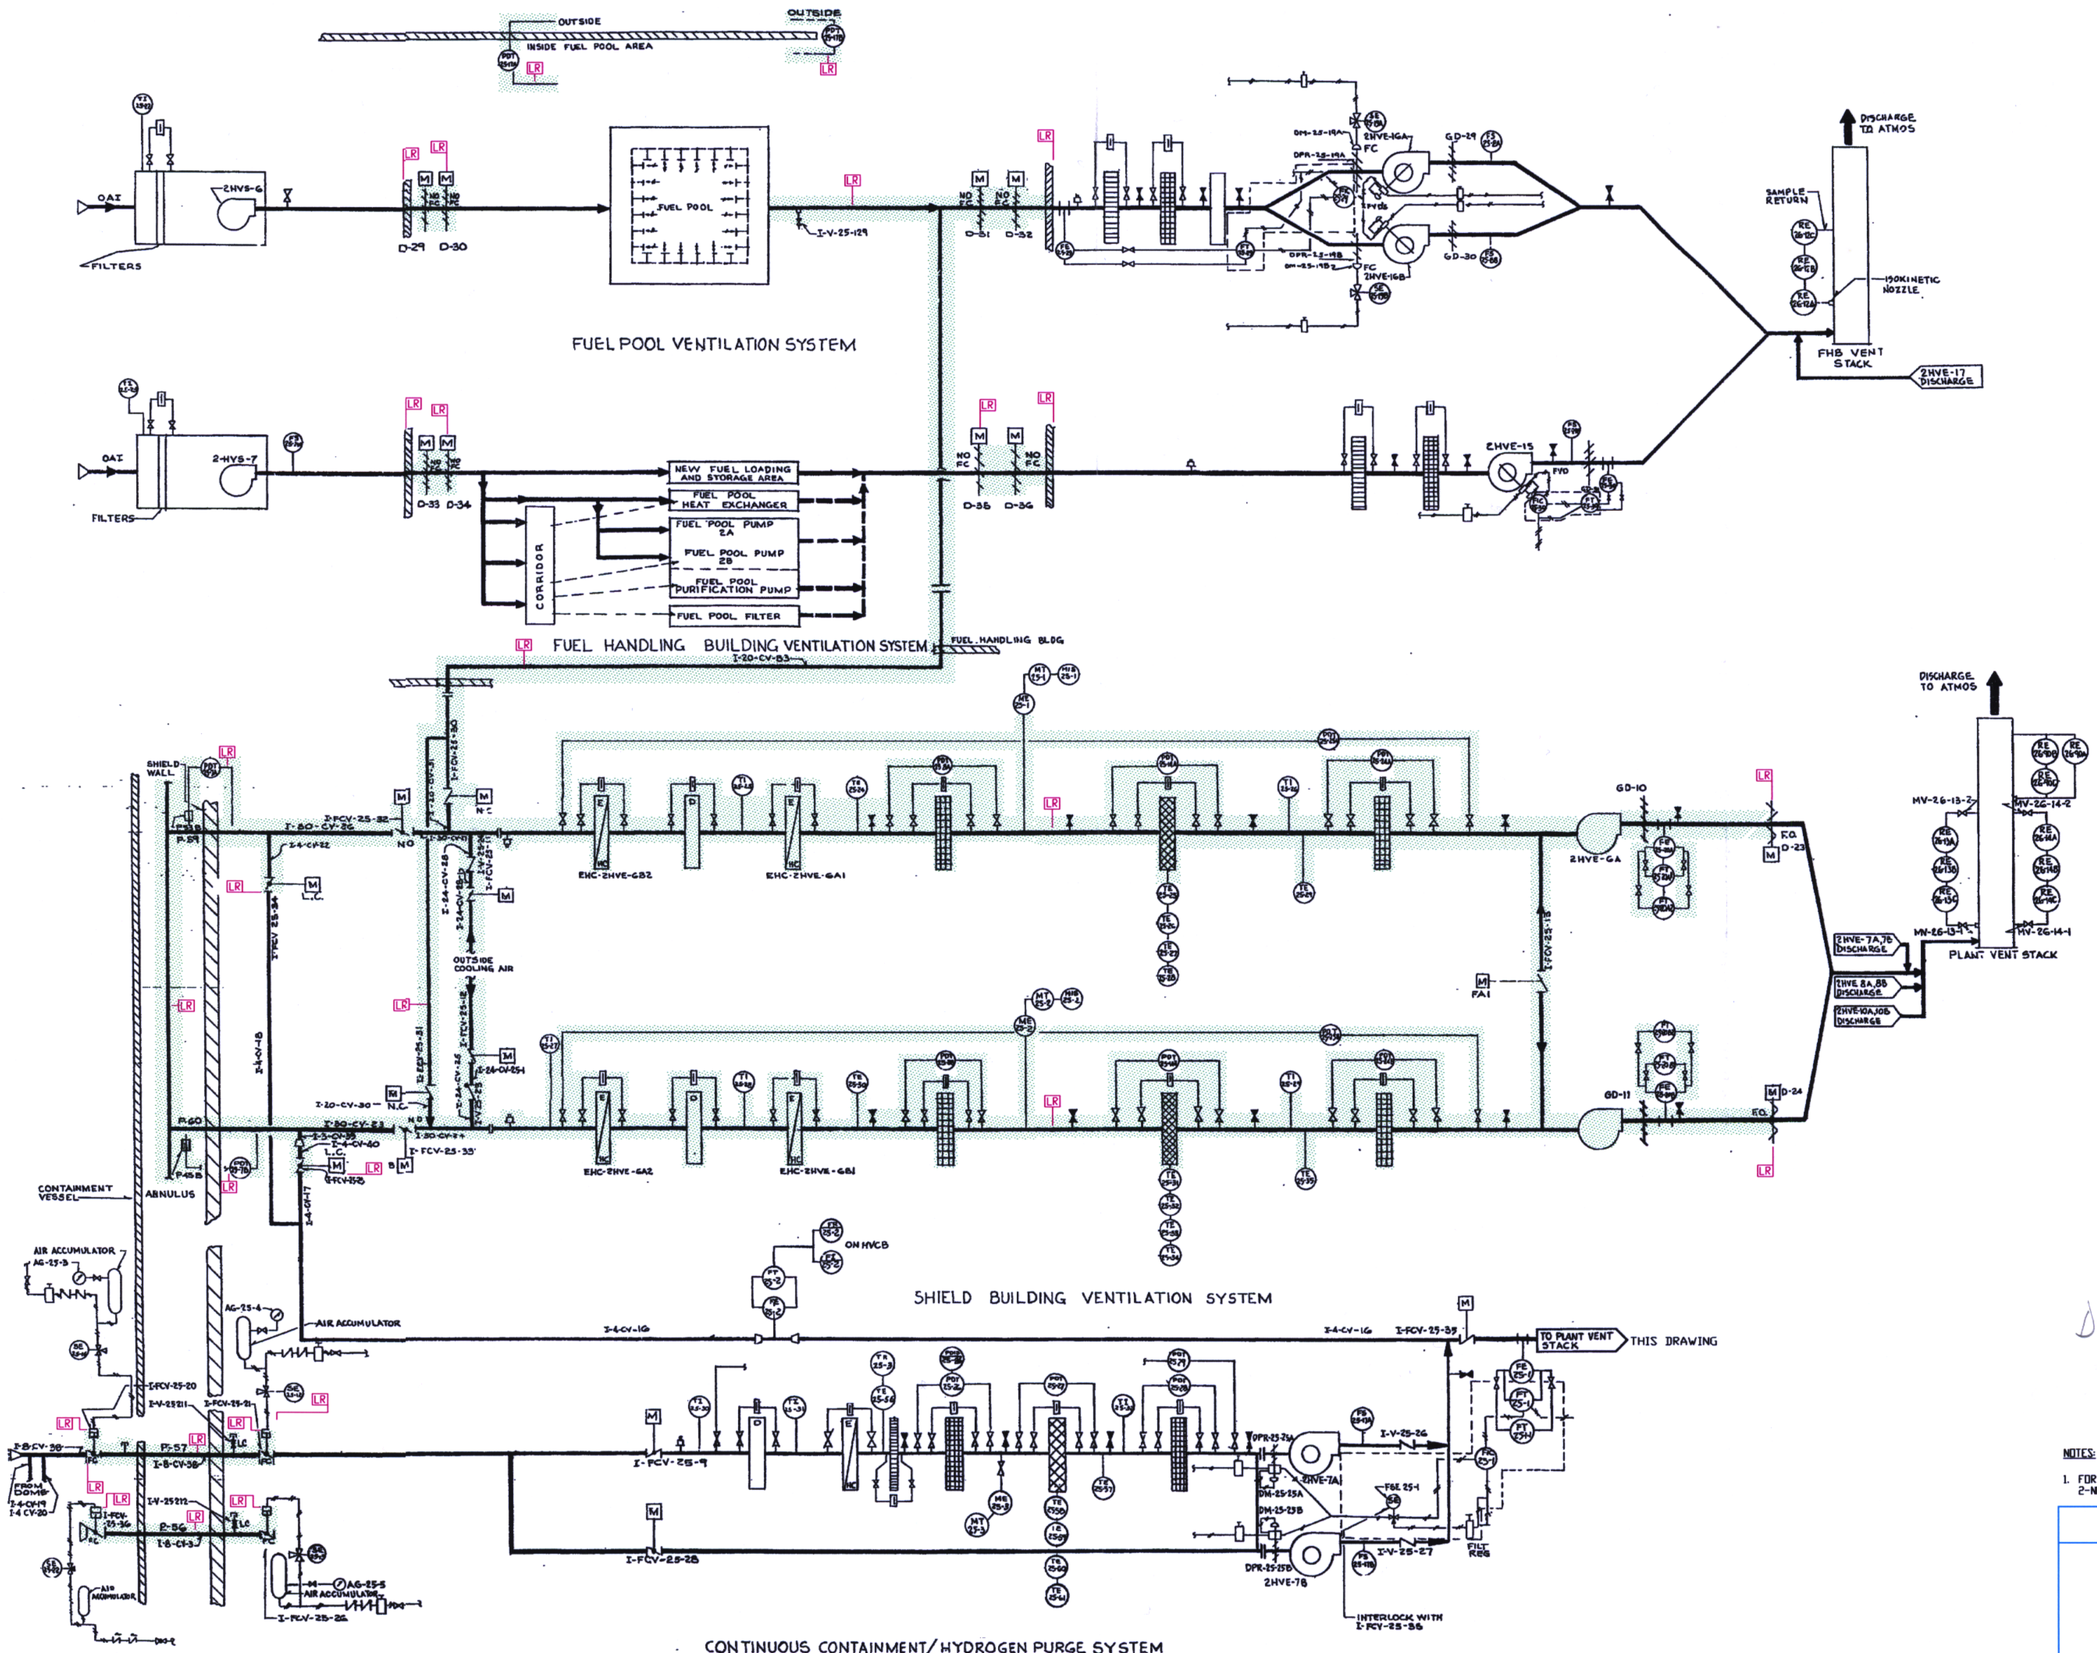

D-052

NOTES:

1. FOR GENERAL NOTES & LEGEND SEE DRAWING NO. 2-NOTES-01.

FLORIDA POWER & LIGHT
ST. LUCIE NUCLEAR UNIT 2

MISCELLANEOUS BUILDING HVAC

LICENSE RENEWAL BOUNDARY DRAWING

DRAWING NUMBER	REVISION
2-HVAC-03	0

2HVAC03.DWG