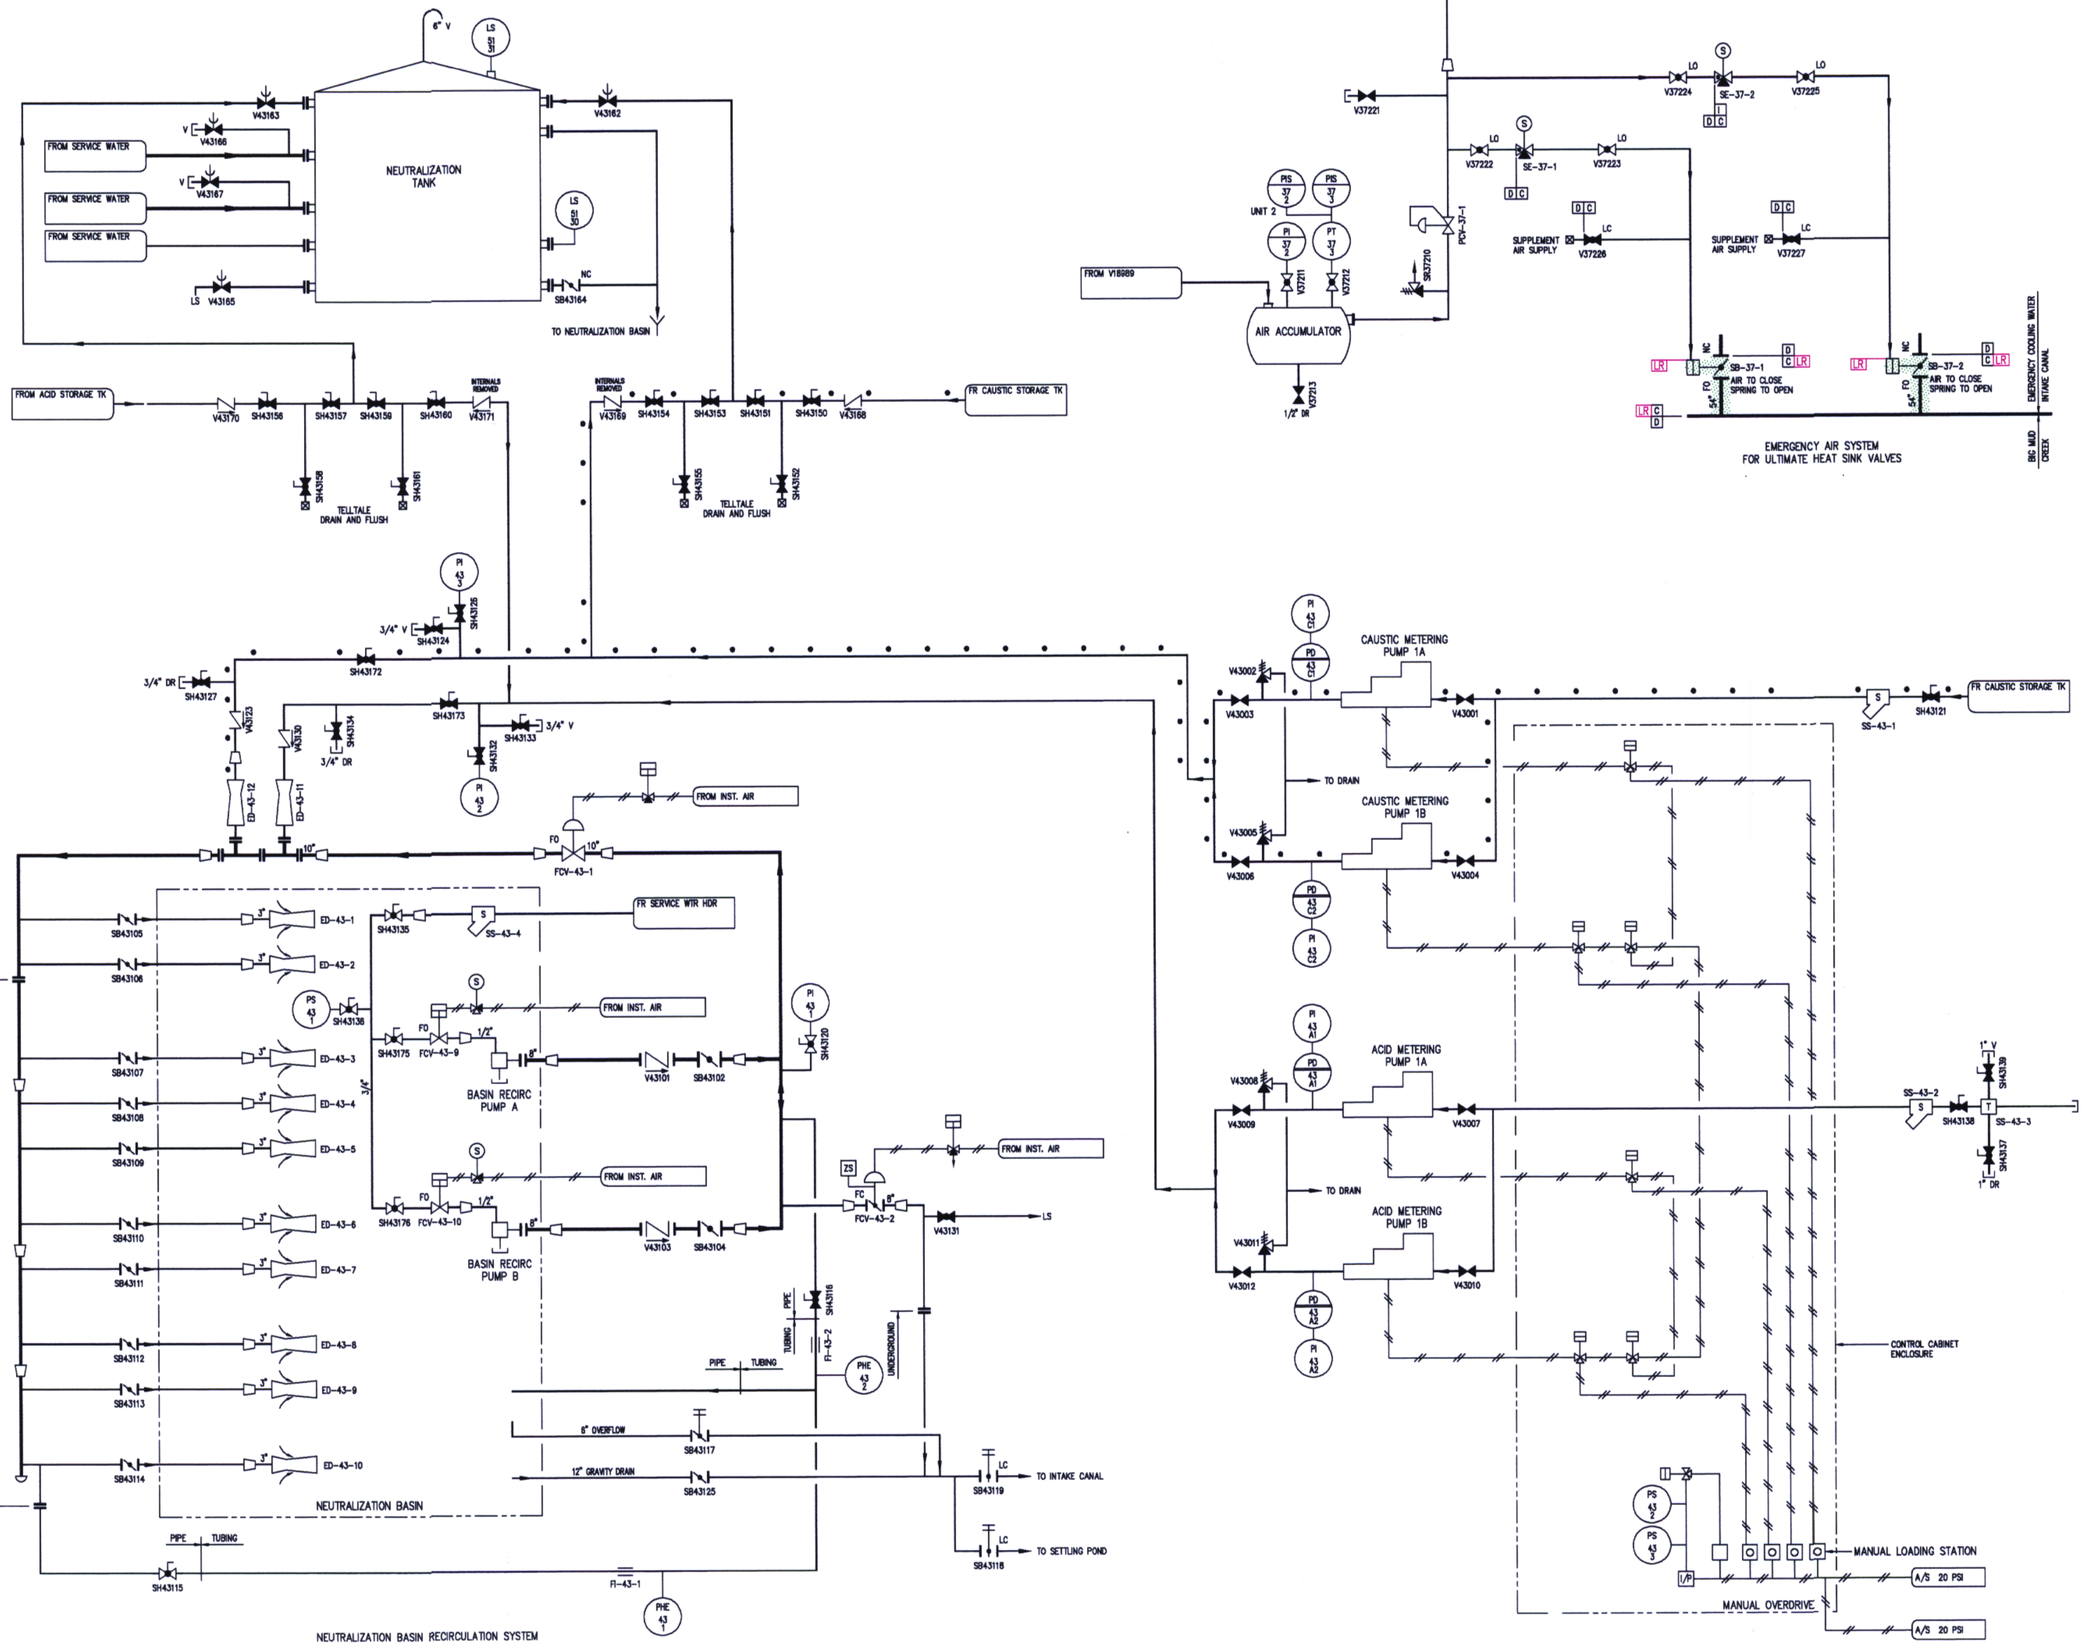

D-065

NOTES:

1. FOR GENERAL NOTES & LEGEND SEE DRAWING NO. 1-NOTES-01.

FLORIDA POWER & LIGHT ST. LUCIE NUCLEAR UNIT 1	
INTAKE COOLING WATER	
LICENSE RENEWAL BOUNDARY DRAWING	
DRAWING NUMBER 1-ICW-02	REVISION 0

1ICW02.DWG