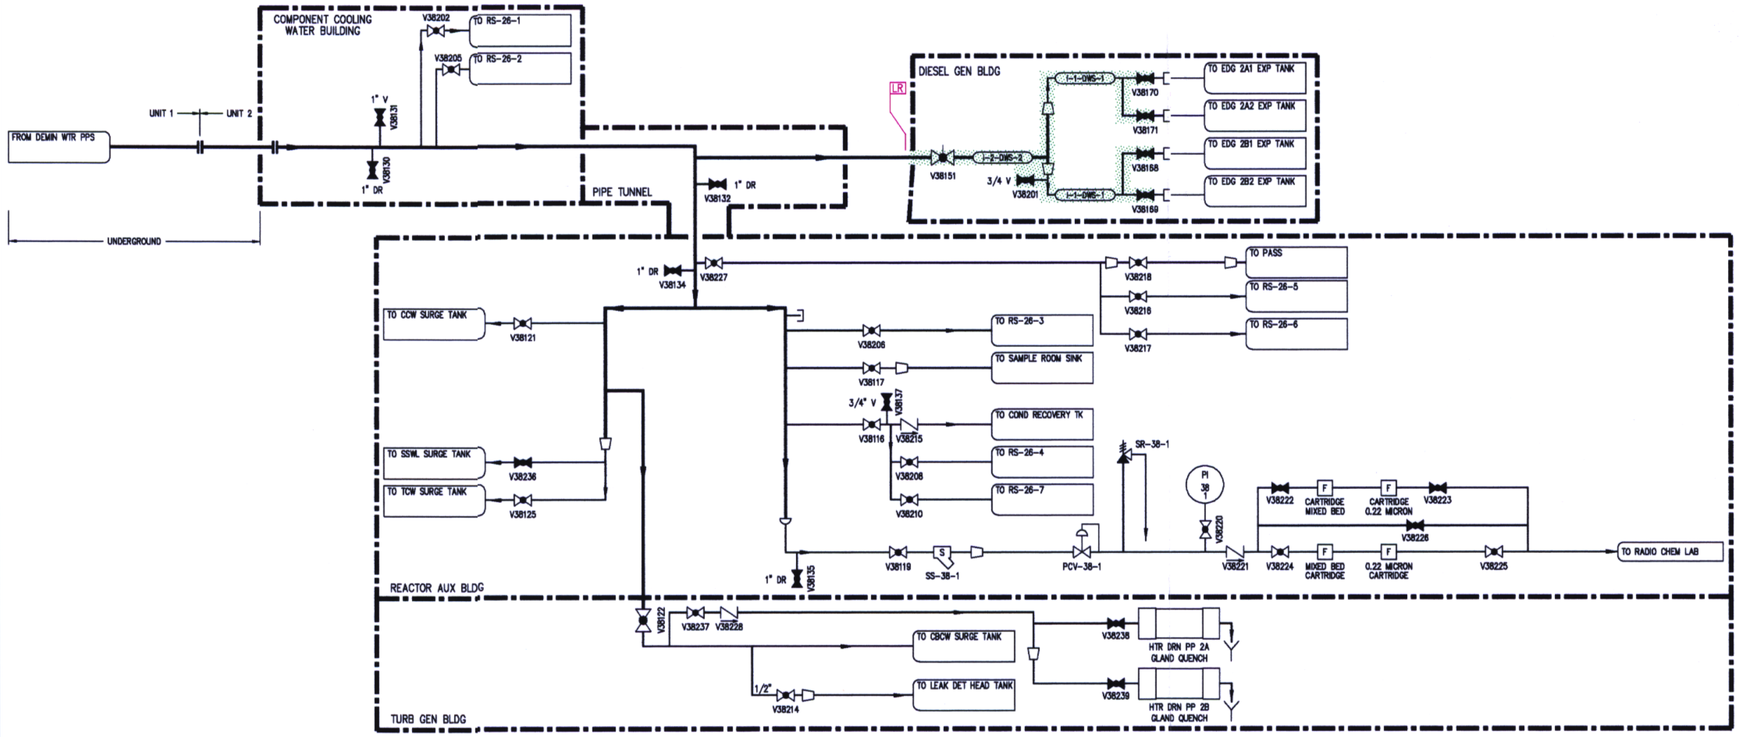

DEMINERALIZED MAKE-UP WATER SYSTEM

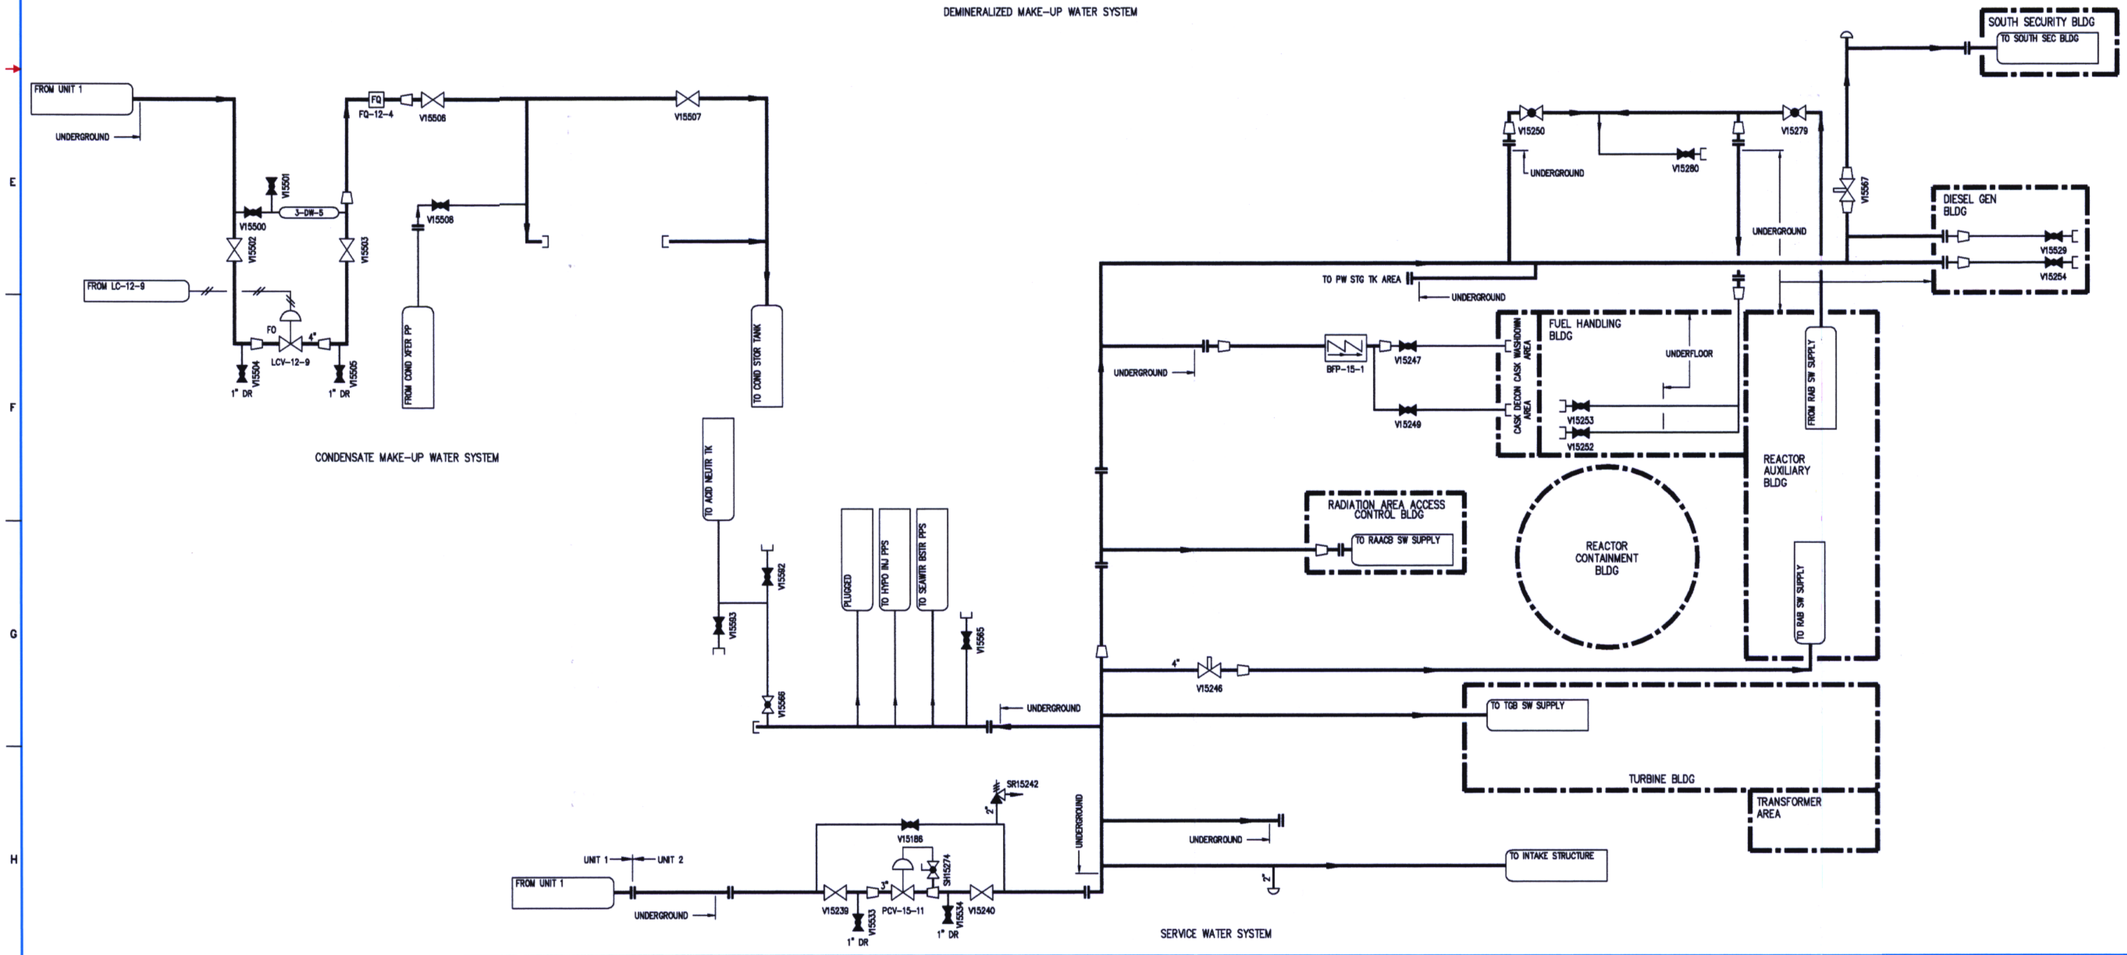

CONDENSATE MAKE-UP WATER SYSTEM

SERVICE WATER SYSTEM

D-076

NOTES:

1. FOR GENERAL NOTES & LEGEND SEE DRAWING NO. 2-NOTES-01.

FLORIDA POWER & LIGHT
ST. LUCIE NUCLEAR UNIT 2

PRIMARY WATER

LICENSE RENEWAL BOUNDARY DRAWING

DRAWING NUMBER	REVISION
2-PW-02	0

2PW02.DWG