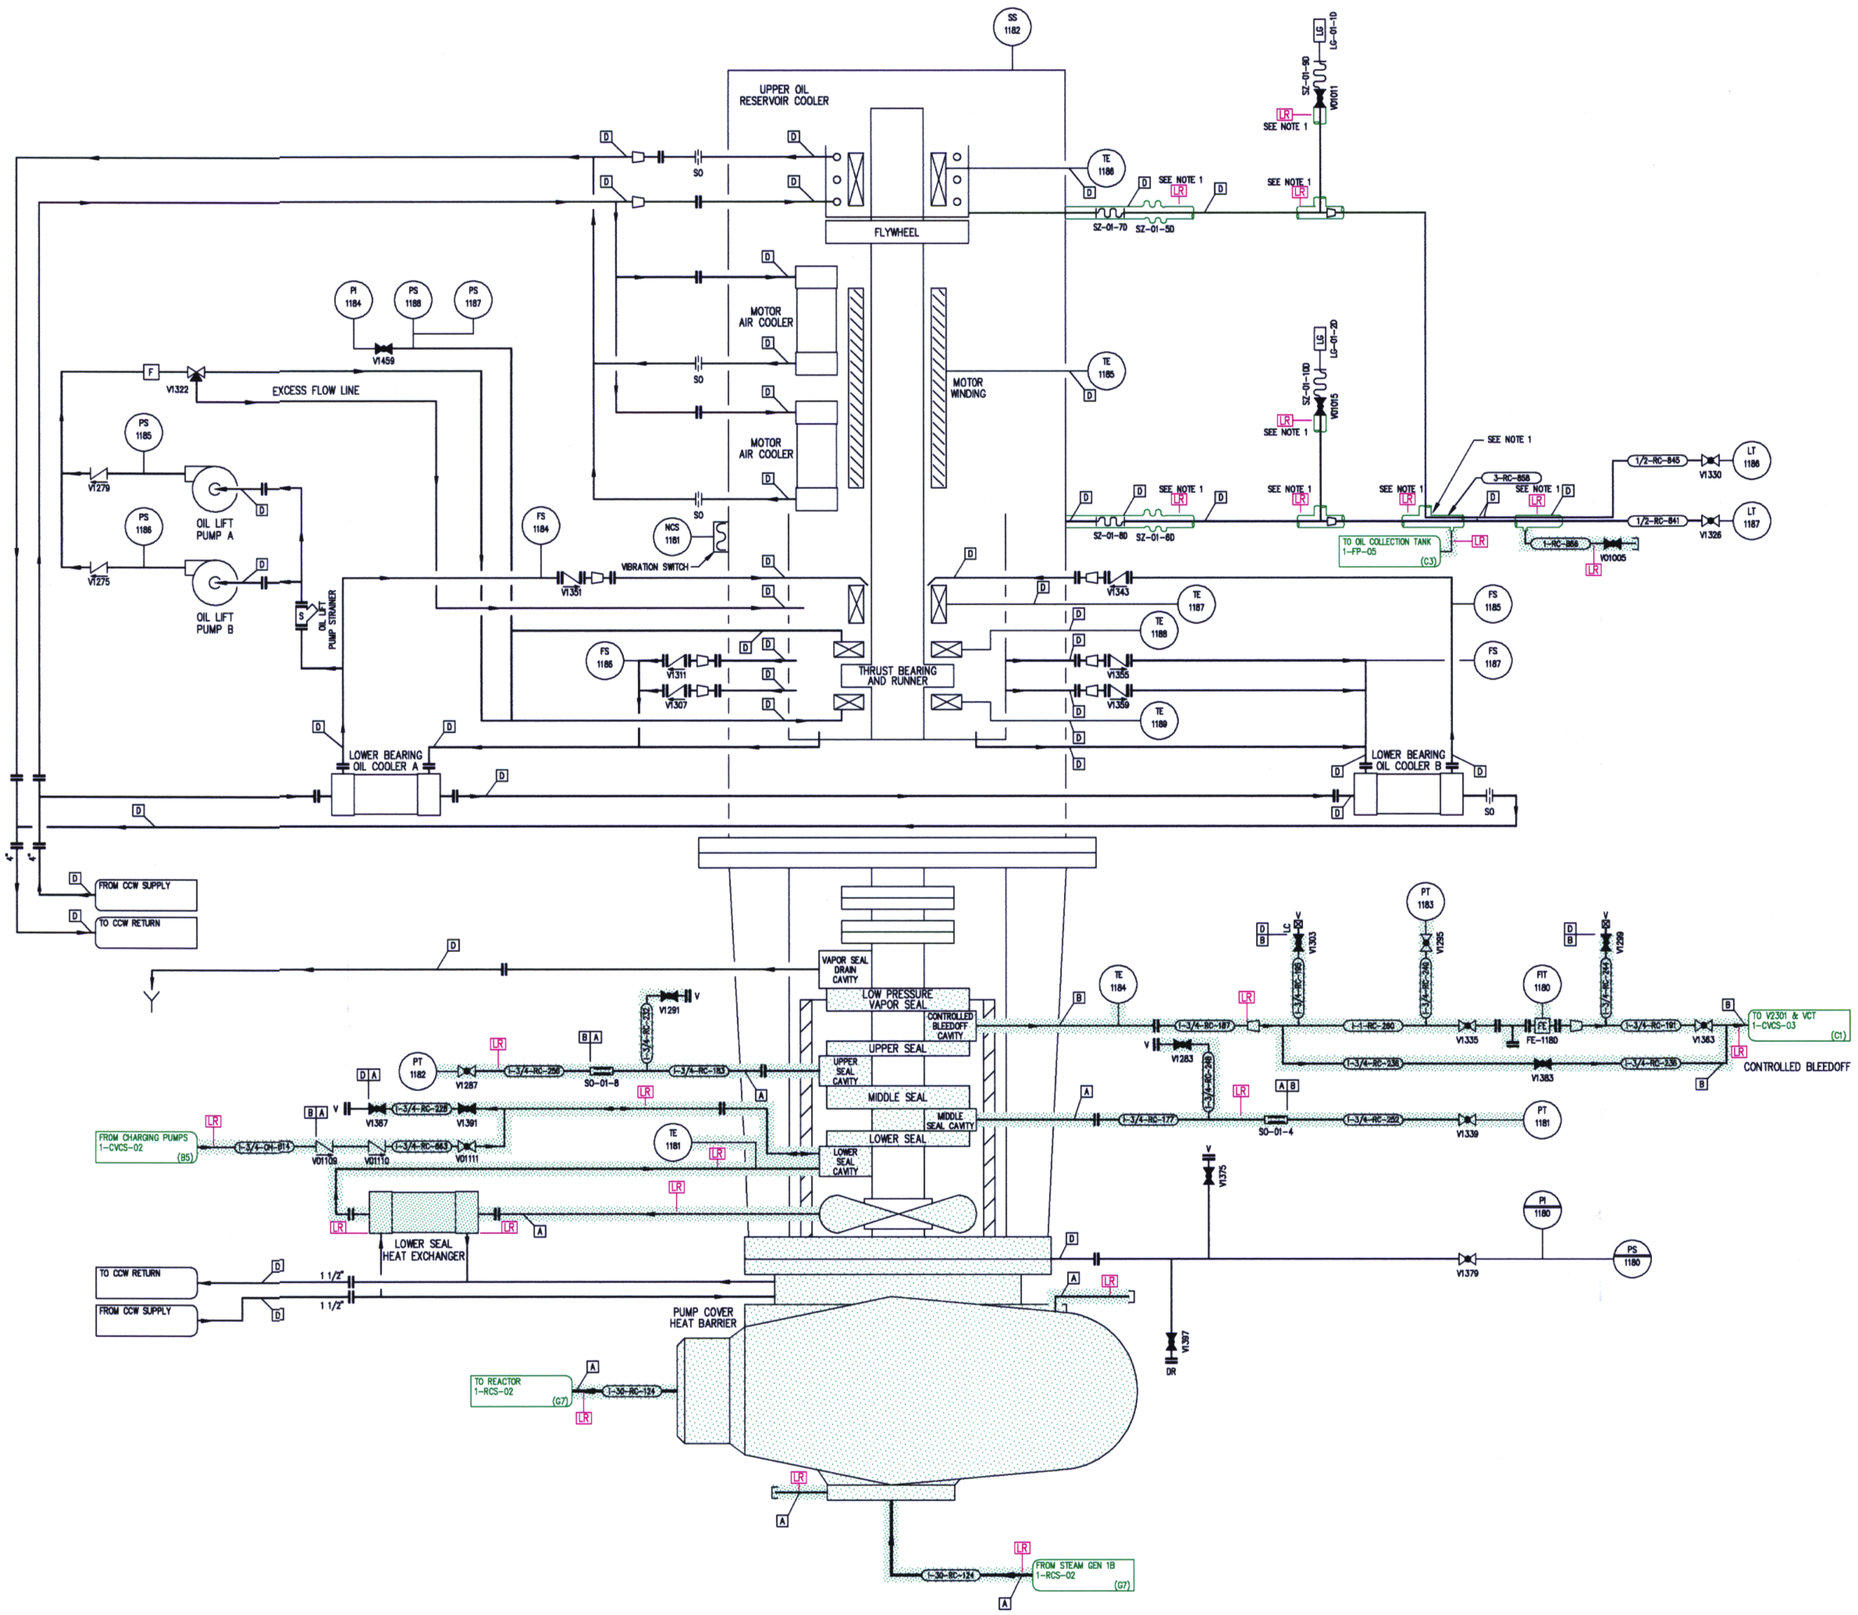

D-082

NOTES:

1. GUARD PIPE IS IN THE SCOPE OF LICENSE RENEWAL. THE INSTRUMENTATION PIPING INSIDE THE GUARD PIPE IS NOT IN THE SCOPE OF LICENSE RENEWAL.
2. PIPING/TUBING/FITTINGS ASSOCIATED WITH THE VAPOR SEAL DRAIN, GASKET LEAKAGE AND COMPONENT COOLING WATER ARE OUTSIDE THE SCOPE OF LICENSE RENEWAL.
3. FOR GENERAL NOTES & LEGEND SEE DRAWING NO. 1-NOTES-01.

FLORIDA POWER & LIGHT
ST. LUCIE NUCLEAR UNIT 1

REACTOR COOLANT

LICENSE RENEWAL BOUNDARY DRAWING

DRAWING NUMBER	REVISION
1-RCS-06	0

1RCS06.DWG