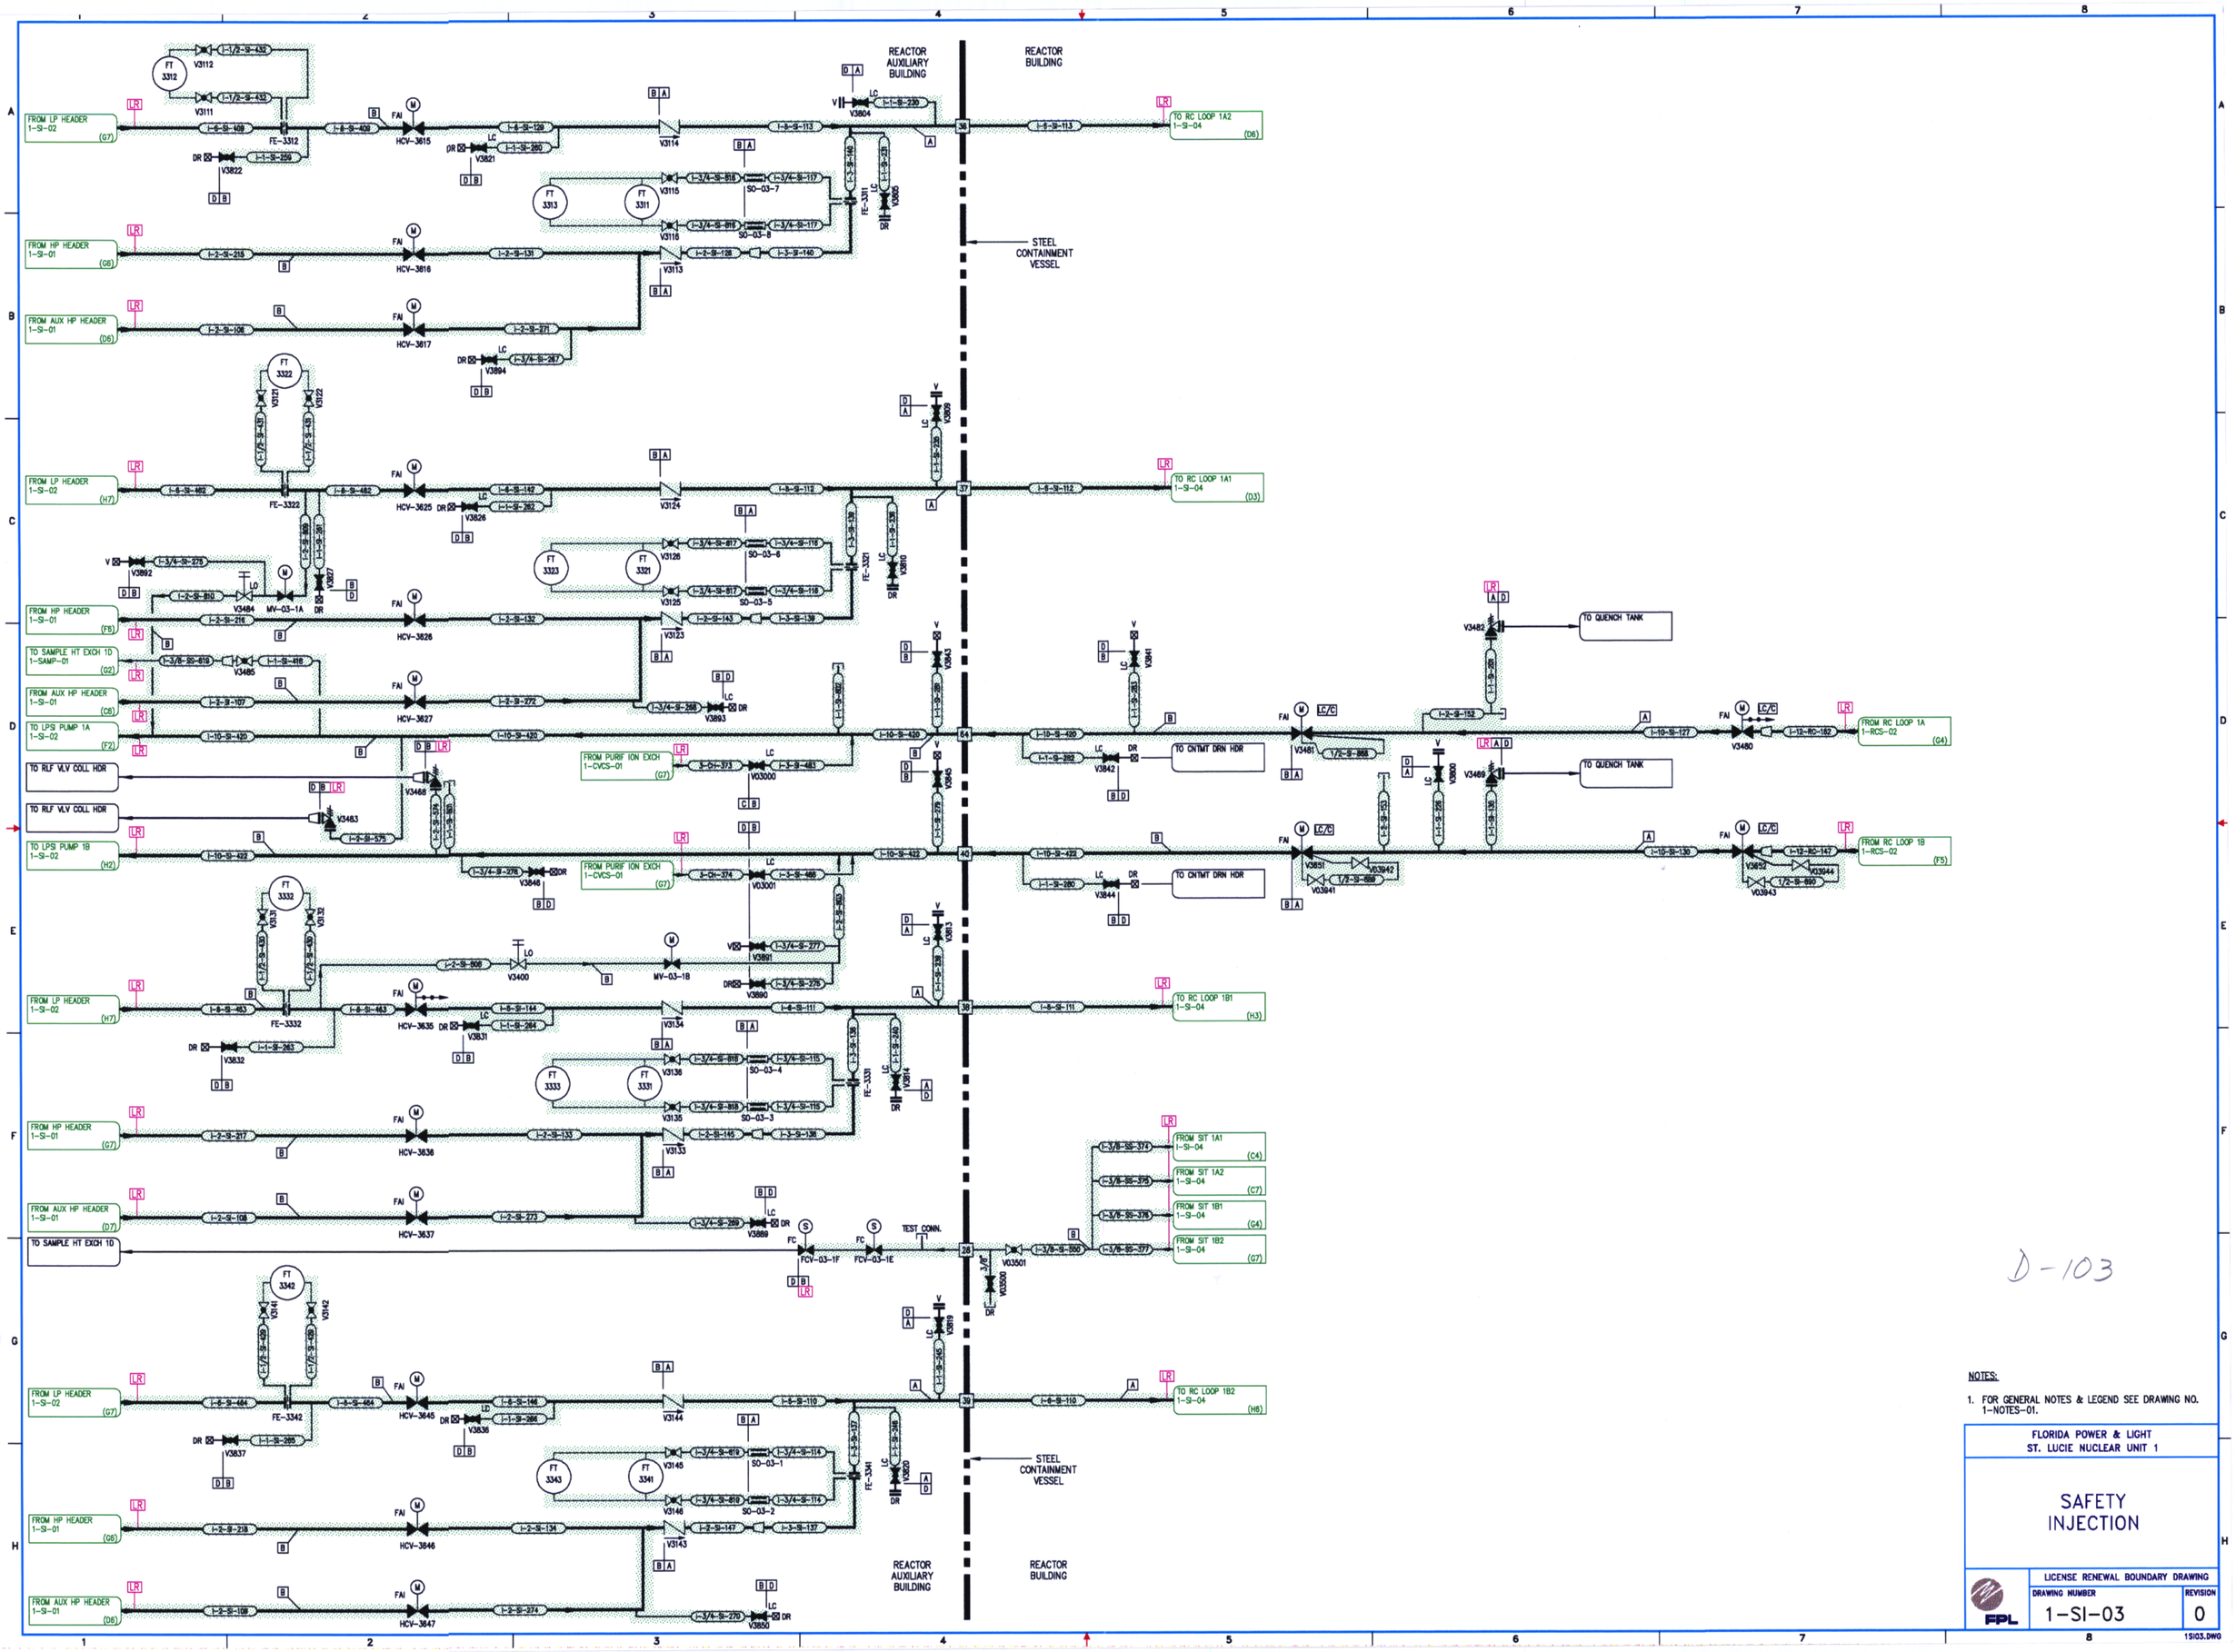

NOTES:

1. FOR GENERAL NOTES & LEGEND SEE DRAWING NO. 1-NOTES-01.

FLORIDA POWER & LIGHT
ST. LUCIE NUCLEAR UNIT 1

SAFETY INJECTION

LICENSE RENEWAL BOUNDARY DRAWING

FPL

DRAWING NUMBER 1-SI-03

REVISION 0

1SI03.DWG