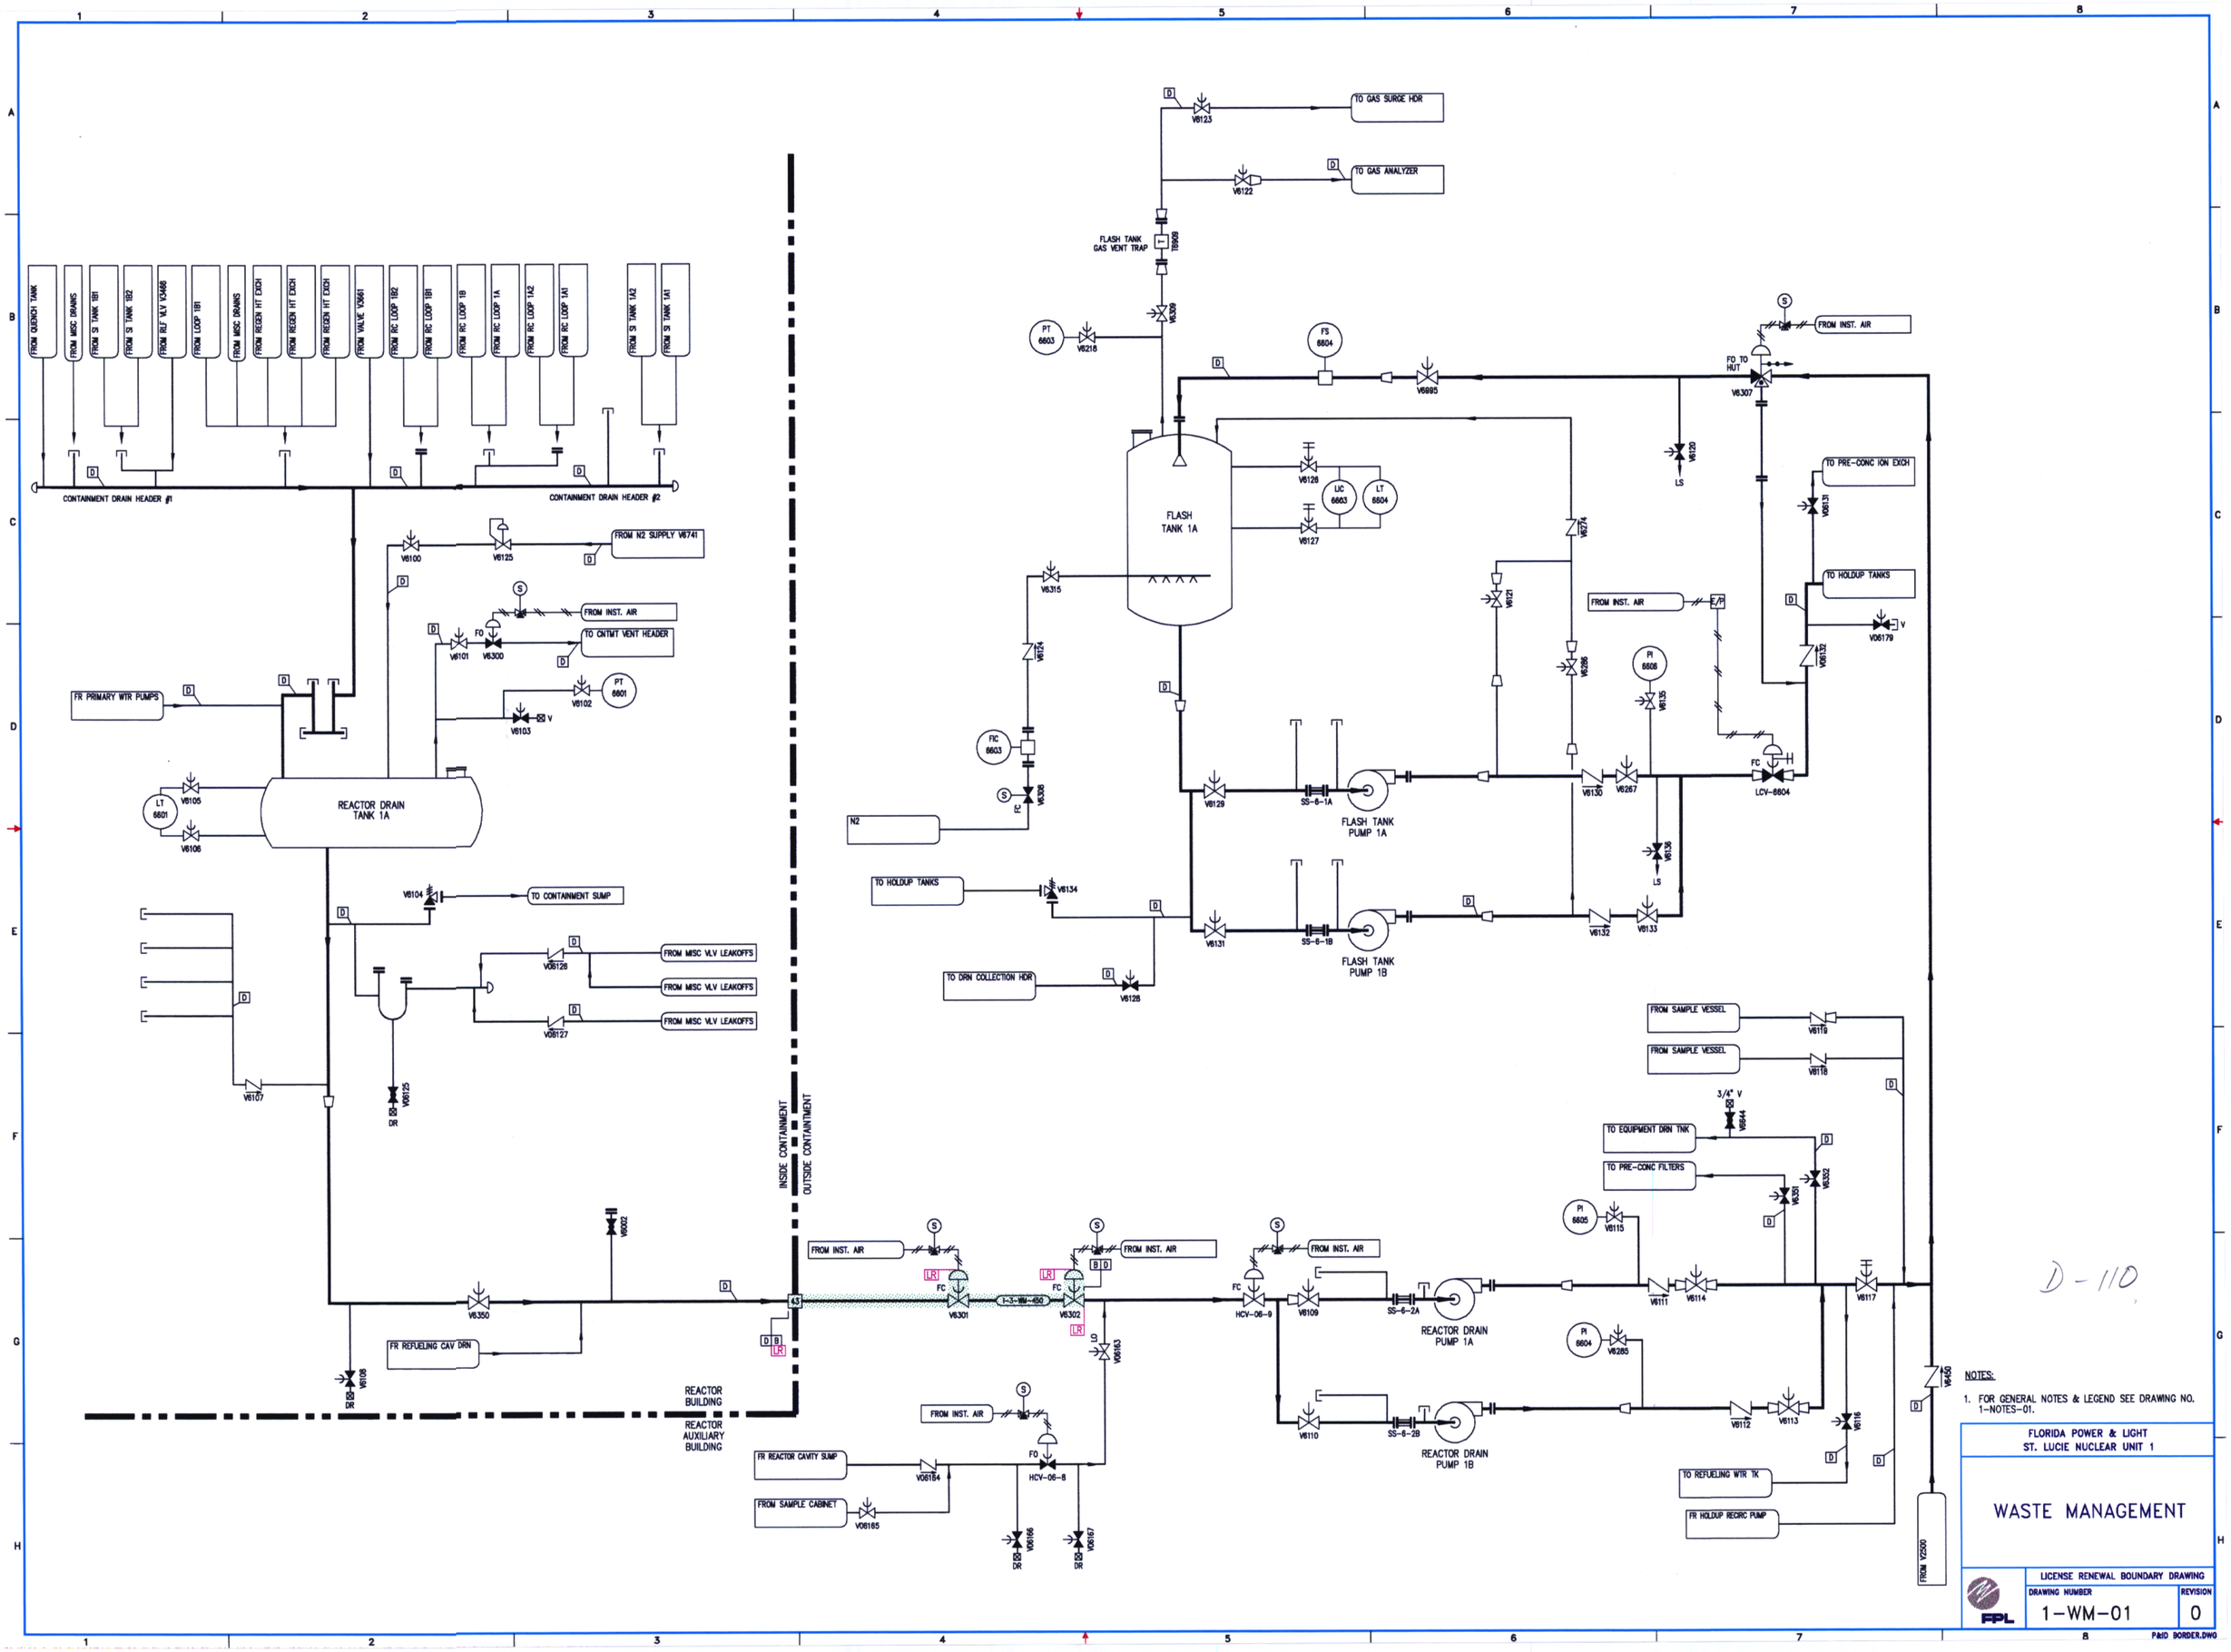

D-110

NOTES:

1. FOR GENERAL NOTES & LEGEND SEE DRAWING NO. 1-NOTES-01.

FLORIDA POWER & LIGHT
ST. LUCIE NUCLEAR UNIT 1

WASTE MANAGEMENT

LICENSE RENEWAL BOUNDARY DRAWING

DRAWING NUMBER	REVISION
1-WM-01	0

FPL

P&ID BORDER.DWG