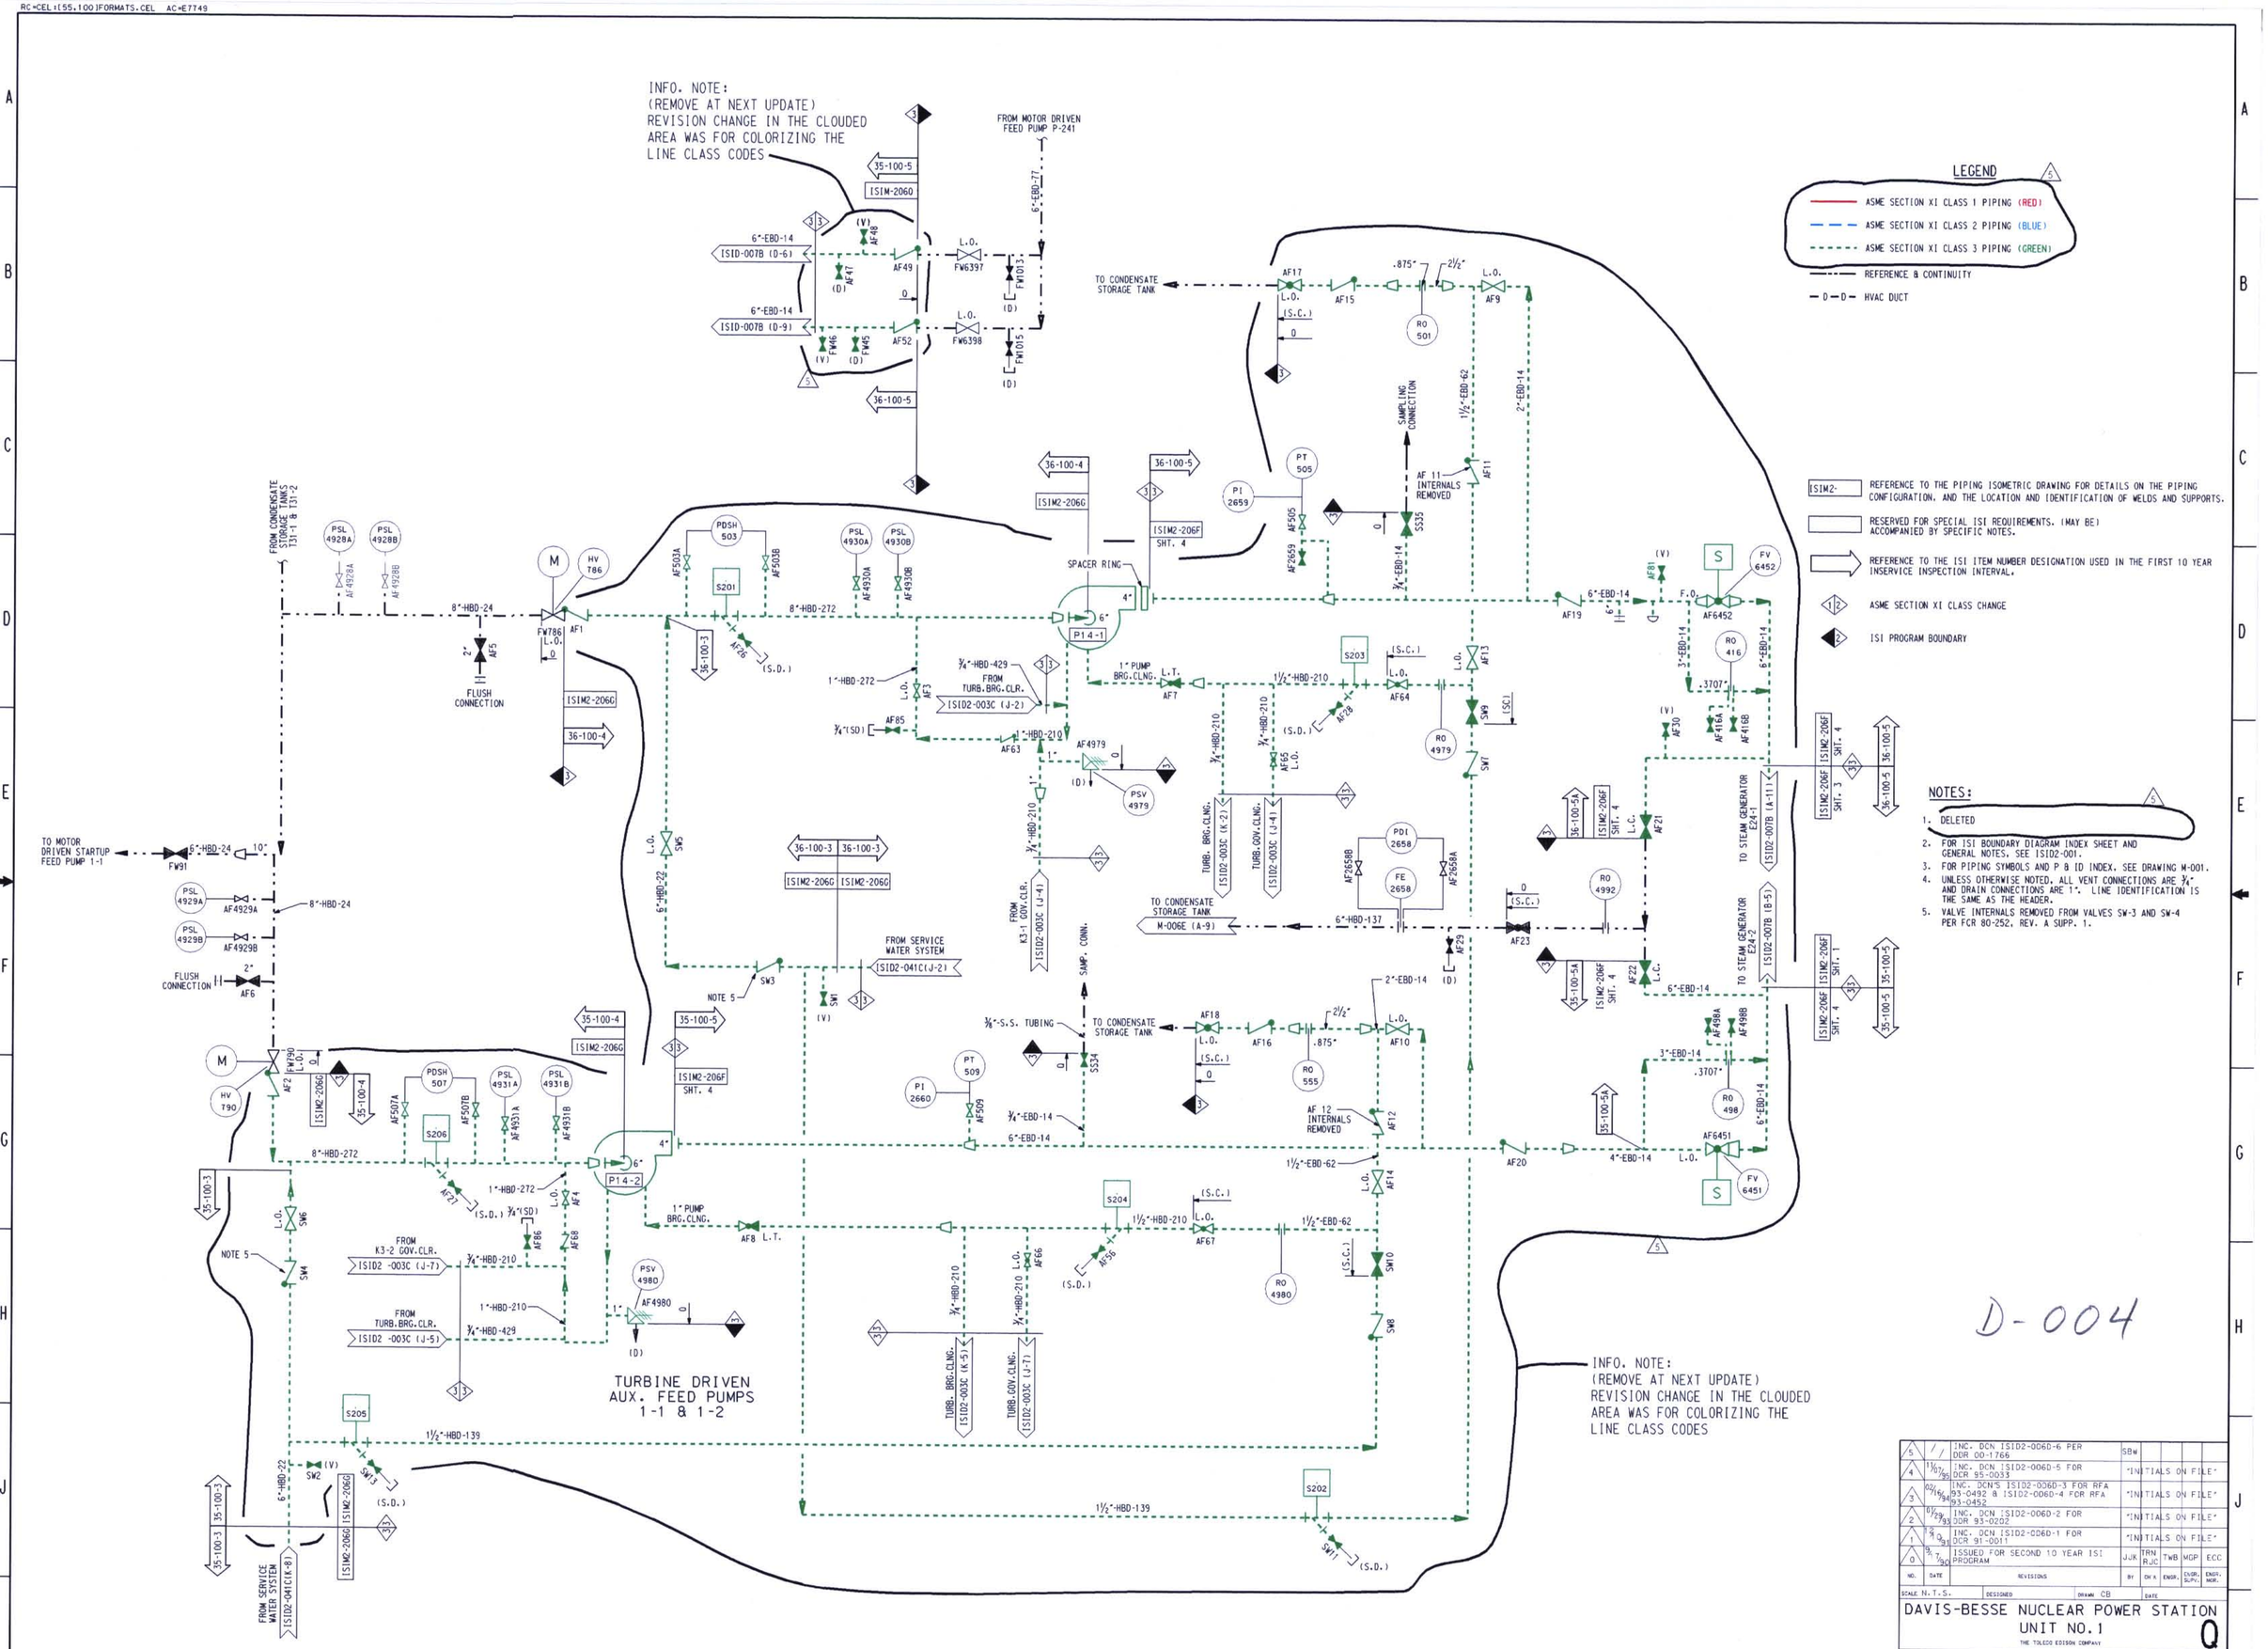

LEGEND

- ASME SECTION XI CLASS 1 PIPING (RED)
- ASME SECTION XI CLASS 2 PIPING (BLUE)
- ASME SECTION XI CLASS 3 PIPING (GREEN)
- REFERENCE & CONTINUITY
- HVAC DUCT

ISIM2- REFERENCE TO THE PIPING ISOMETRIC DRAWING FOR DETAILS ON THE PIPING CONFIGURATION, AND THE LOCATION AND IDENTIFICATION OF WELDS AND SUPPORTS.

RESERVED FOR SPECIAL ISI REQUIREMENTS. (MAY BE) ACCOMPANIED BY SPECIFIC NOTES.

REFERENCE TO THE ISI ITEM NUMBER DESIGNATION USED IN THE FIRST 10 YEAR INSERVICE INSPECTION INTERVAL.

ASME SECTION XI CLASS CHANGE

ISI PROGRAM BOUNDARY

NOTES:

1. DELETED
2. FOR ISI BOUNDARY DIAGRAM INDEX SHEET AND GENERAL NOTES, SEE ISID2-001.
3. FOR PIPING SYMBOLS AND P & ID INDEX, SEE DRAWING M-001.
4. UNLESS OTHERWISE NOTED, ALL VENT CONNECTIONS ARE ¾" AND DRAIN CONNECTIONS ARE 1". LINE IDENTIFICATION IS THE SAME AS THE HEADER.
5. VALVE INTERNALS REMOVED FROM VALVES SW-3 AND SW-4 PER FCR 80-252, REV. A SUPP. 1.

D-004

NO.	DATE	REVISIONS	BY	CH'K	ENGR.	ENGR. SUPV.	ENGR. MGR.
5	/ /	INC. DCN ISID2-006D-6 PER DDR 00-1766	SBW				
4	11/07/95	INC. DCN ISID2-006D-5 FOR DCR 95-0033	"INITIALS ON FILE"				
3	02/16/94	INC. DCN'S ISID2-006D-3 FOR RFA 93-0492 & ISID2-006D-4 FOR RFA 93-0452	"INITIALS ON FILE"				
2	01/29/93	INC. DCN ISID2-006D-2 FOR DDR 93-0202	"INITIALS ON FILE"				
1	12/10/91	INC. DCN ISID2-006D-1 FOR DCR 91-0011	"INITIALS ON FILE"				
0	9/7/90	ISSUED FOR SECOND 10 YEAR ISI PROGRAM	JJK	TRN RJC	TWB	MGP	ECC

SCALE N.T.S. DESIGNED DRAWN CB DATE

DAVIS-BESSE NUCLEAR POWER STATION
UNIT NO. 1
THE TOLEDO EDISON COMPANY

Q

INSERVICE INSPECTION DIAGRAM
AUXILIARY FEEDWATER SYSTEM

DRAWING NO. ISID2-006D REV. 5

14 34X44 "E" SIZE