RC=CEL:[55,100]FORMATS.CEL AC=E7749

LEGEND

- ASME SECTION XI CLASS 1 PIPING (RED)
- ASME SECTION XI CLASS 2 PIPING (BLUE)
- ASME SECTION XI CLASS 3 PIPING (GREEN)
- REFERENCE & CONTINUITY
- D—D— HVAC DUCT

ISIM2- REFERENCE TO THE PIPING ISOMETRIC DRAWING FOR DETAILS ON THE PIPING CONFIGURATION, AND THE LOCATION AND IDENTIFICATION OF WELDS AND SUPPORTS.

RESERVED FOR SPECIAL ISI REQUIREMENTS. (MAY BE) ACCOMPANIED BY SPECIFIC NOTES.

REFERENCE TO THE ISI ITEM NUMBER DESIGNATION USED IN THE FIRST 10 YEAR INSERVICE INSPECTION INTERVAL.

ASME SECTION XI CLASS CHANGE

ISI PROGRAM BOUNDARY

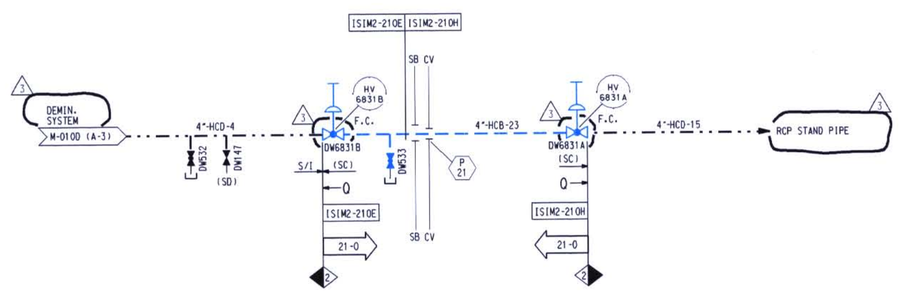

NOTES:

1. DELETED
2. FOR ISI BOUNDARY DIAGRAM INDEX SHEET AND GENERAL NOTES, SEE ISID2-001.
3. FOR PIPING SYMBOLS AND P & ID INDEX, SEE DRAWING M-001.
4. UNLESS OTHERWISE NOTED, ALL VENT CONNECTIONS ARE 3/4" AND DRAIN CONNECTIONS ARE 1". LINE IDENTIFICATION IS THE SAME AS THE HEADER.

D-007

NO.	DATE	REVISIONS	BY	CH'K	ENGR.	ENGR. SUPV.	ENGR. MGR.
3	/ /	INC. DCN ISID2-010C-3 PER DDR 01-1685 & GEN. UPDATE CORRECT REV. 1 & 2 REVSION DESCRIPTION TO INC. DCN (NOT ISID DCN)	SBW				
2	08/21/00	INC. DCN ISID2-010C-2 PER DDR 00-1766	INITIAL ON FILE				
1	01/08/92	INC. DCN ISID2-010C-1 FOR DCR 91-0011	INITIAL ON FILE				
0	4/23/90	ISSUED FOR SECOND 10 YEAR ISI PROGRAM	CB	MTF JBG	JDE	MGP	ECC

SCALE N.T.S. DESIGNED DRAWN CB DATE

DAVIS-BESSE NUCLEAR POWER STATION
UNIT NO.1
THE TOLEDO EDISON COMPANY

Q

INSERVICE INSPECTION DIAGRAM

MAKE-UP WATER TREATMENT SYSTEM

DRAWING NO. ISID2-010C REV. 3

DB 11-06-01 DFN= I/ISID /2SID010C.DGN

LEVELS 1111111111222222222233333333334444444444555555555566 12345678901234567890123456789012345678901234567890123456789012

14 34X44 "E" SIZE PSC= :1 :