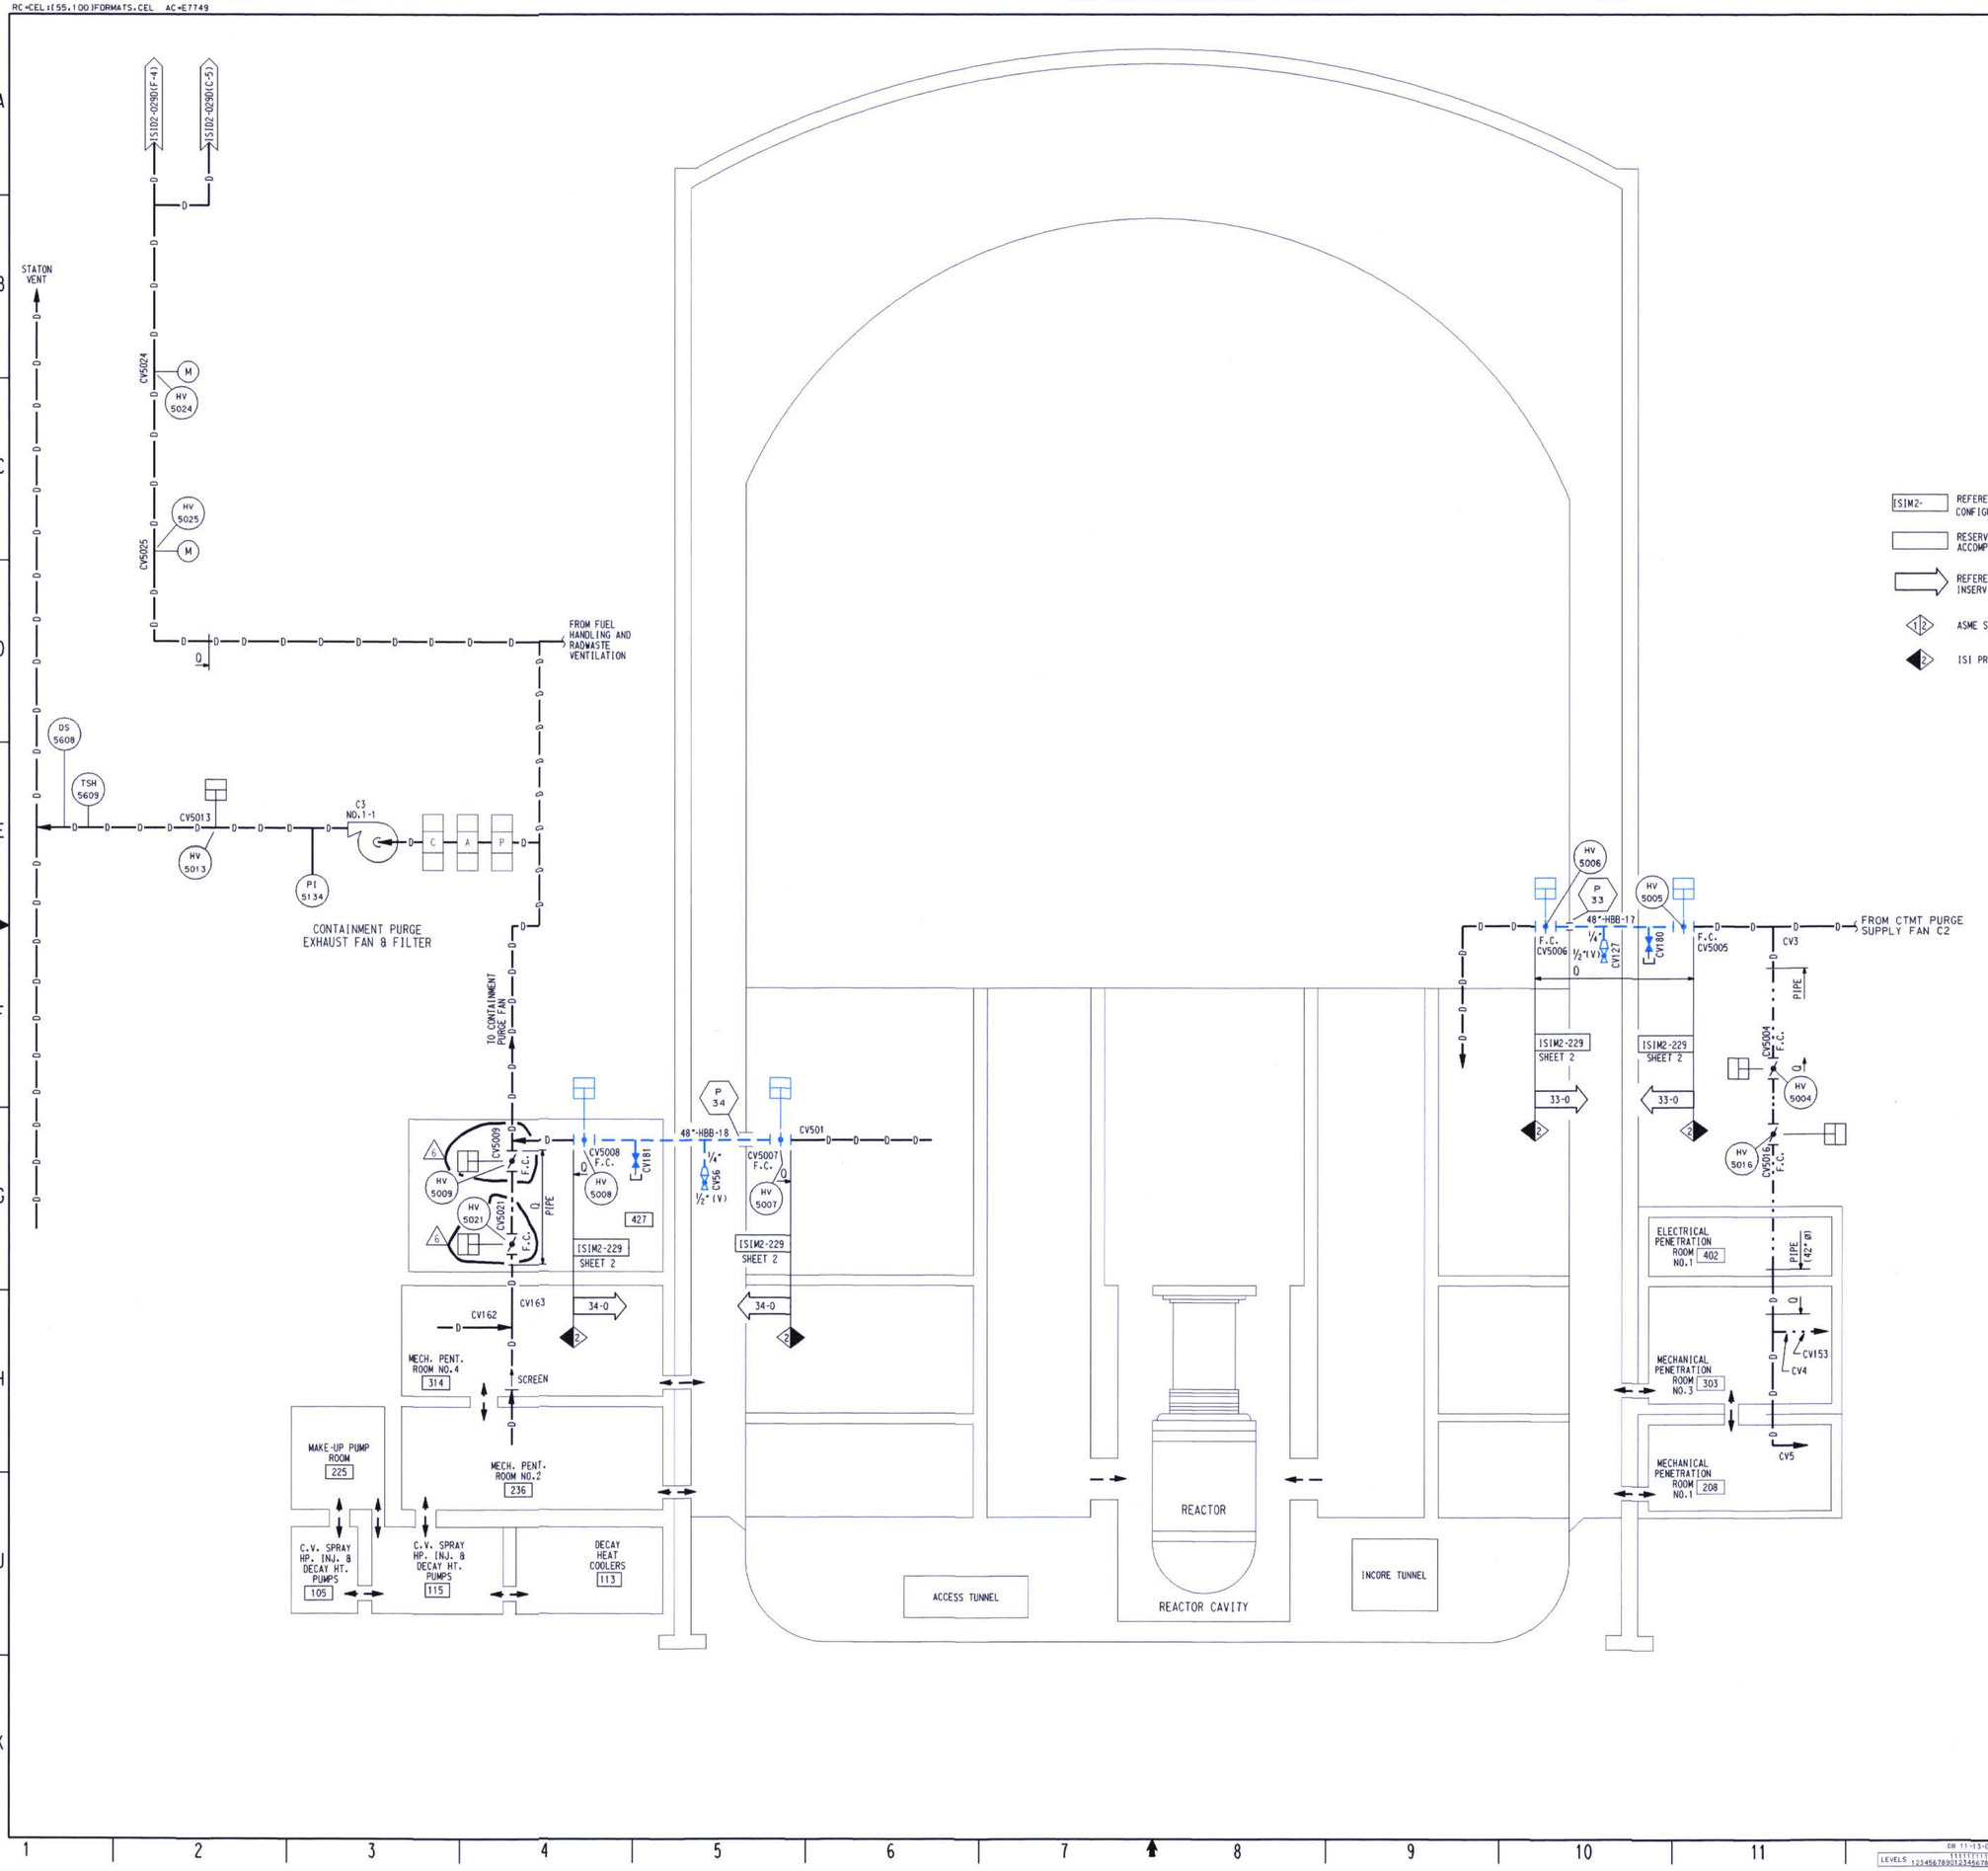

ISIM2- REFERENCE TO THE PIPING ISOMETRIC DRAWING FOR DETAILS ON THE PIPING CONFIGURATION, AND THE LOCATION AND IDENTIFICATION OF WELDS AND SUPPORTS.

RESERVED FOR SPECIAL ISI REQUIREMENTS. (MAY BE) ACCOMPANIED BY SPECIFIC NOTES.

REFERENCE TO THE ISI ITEM NUMBER DESIGNATION USED IN THE FIRST 10 YEAR INSERVICE INSPECTION INTERVAL.

ASME SECTION XI CLASS CHANGE

ISI PROGRAM BOUNDARY

NOTES:

1. DELETED
2. FOR ISI BOUNDARY DIAGRAM INDEX SHEET AND GENERAL NOTES, SEE ISID2-001.
3. FOR PIPING SYMBOLS AND P & ID INDEX, SEE DRAWING M-001.

D-016

NO.	DATE	REVISIONS	BY	CH'K	ENGR.	ENGR. SUPV.	ENGR. MGR.
6	/ /	INC DCN ISID2-029E-6 PER DDR 01-1685	SBW				
5	08/21/00	INC DCN ISID2-029E-5 PER DDR 00-1766	"INITIALS ON FILE"				
4	09/25/95	INC DCN ISID2-029E-4 FOR DCR 94-0067	"INITIALS ON FILE"				
3	02/16/94	INC DCN ISID2-029E-3 FOR DCR 93-0065	"INITIALS ON FILE"				
2	09/17/93	INC DCN ISID2-029E-2 FOR RFA 93-0171	"INITIALS ON FILE"				
1	12/10/91	INC DCN ISID2-029E-1 FOR DCR 91-0011	"INITIALS ON FILE"				
0	9/17/90	ISSUED FOR SECOND 10 YEAR ISI PROGRAM	"INITIALS ON FILE"				

SCALE N.T.S. DESIGNED DRAWN CB DATE

DAVIS-BESSE NUCLEAR POWER STATION
UNIT NO.1
THE TOLEDO EDISON COMPANY

Q

INSERVICE INSPECTION DIAGRAM
CONTAINMENT AND PENETRATION ROOMS
SHT. 4

DRAWING NO. ISID2-029E REV. 6

DB 11-13-01 DFN=I:/ISID/2SID029E.DGN

LEVELS 1234567890123456789012345678901234567890123456789012345678901234567890123456789012

14 34X44 "E" SIZE