RC=CEL:[55,100]FORMATS.CEL AC=ESTD

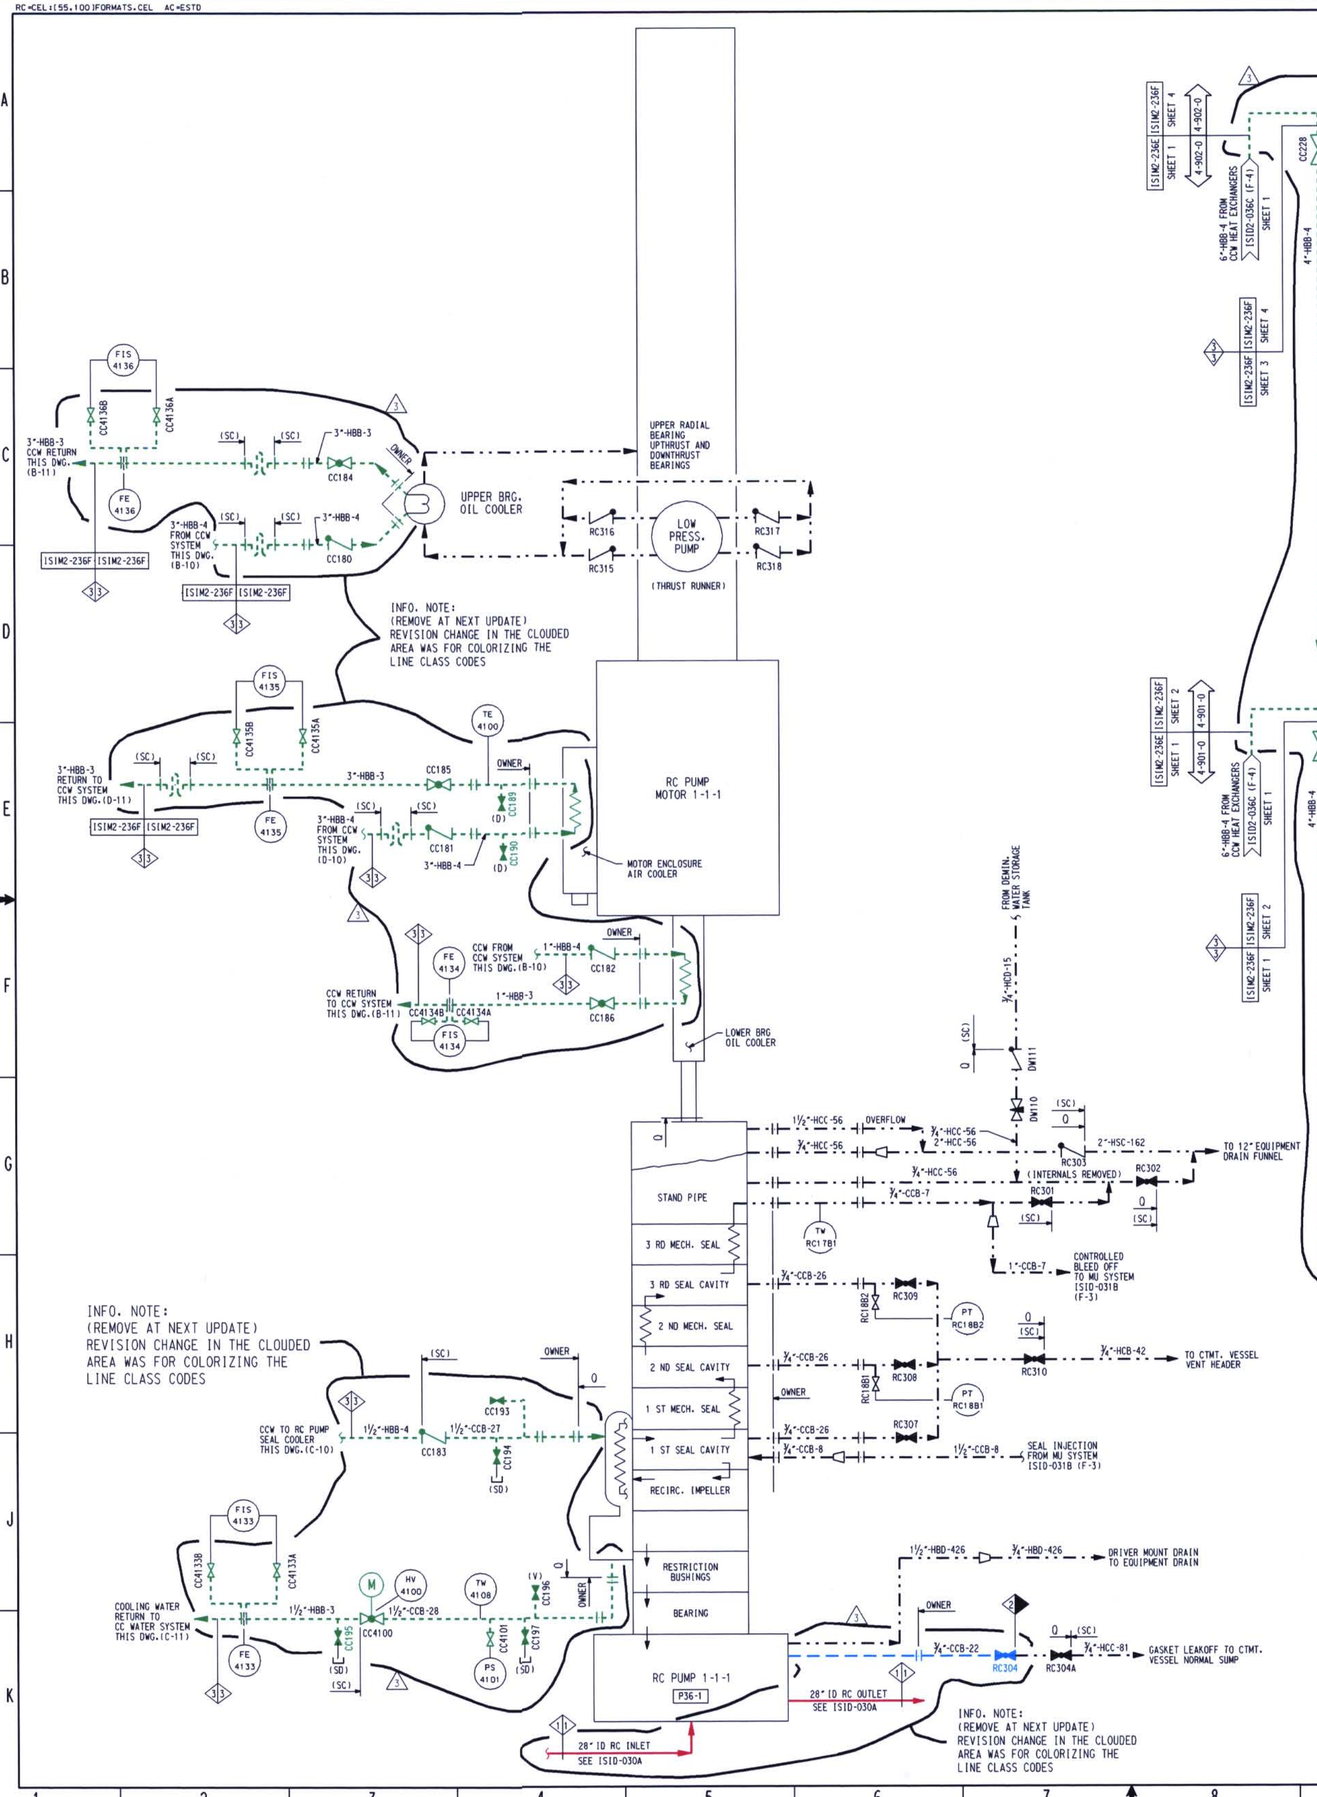

LEGEND

- ASME SECTION XI CLASS 1 PIPING (RED)
- ASME SECTION XI CLASS 2 PIPING (BLUE)
- ASME SECTION XI CLASS 3 PIPING (GREEN)
- REFERENCE & CONTINUITY
- D — HVAC DUCT

ISIM2- REFERENCE TO THE PIPING ISOMETRIC DRAWING FOR DETAILS ON THE PIPING CONFIGURATION, AND THE LOCATION AND IDENTIFICATION OF WELDS AND SUPPORTS.

RESERVED FOR SPECIAL ISI REQUIREMENTS. (MAY BE) ACCOMPANIED BY SPECIFIC NOTES.

REFERENCE TO THE ISI ITEM NUMBER DESIGNATION USED IN THE FIRST 10 YEAR INSERVICE INSPECTION INTERVAL.

ASME SECTION XI CLASS CHANGE

ISI PROGRAM BOUNDARY

NOTES:

1. DELETED
2. FOR ISI BOUNDARY DIAGRAM INDEX SHEET AND GENERAL NOTES, SEE ISID2-001.
3. FOR PIPING SYMBOLS AND P & ID INDEX, SEE DRAWING M-001.
4. UNLESS OTHERWISE NOTED, ALL VENT CONNECTIONS ARE ¾" AND DRAIN CONNECTIONS ARE 1". LINE IDENTIFICATION IS THE SAME AS THE HEADER.
5. THE RC PUMP 1-1-1 DETAIL IS TYPICAL OF THE OTHER RC PUMPS. SEE P & ID M-040C FOR CORRESPONDING VALVE NUMBERS.

D-030

NO.	DATE	REVISIONS	BY	CH'K	ENGR.	ENGR. SUPV.	SEN. SUPV.
	/ /						
3	/ /	INC DCN ISID2-040D-6 PER DDR 00-1766	SBW				
2	08/20/97	INC DCN'S ISID2-040D-3 & 4 PER DDR 97-0187	INITIALS ON FILE				
1	12/10/91	INC DCN'S ISID2-040D-1 & 2 FOR DCR 91-0011	INITIALS ON FILE				
0	5/17/90	ISSUED FOR SECOND 10 YEAR ISI PROGRAM	INITIALS ON FILE				

SCALE N.T.S. DESIGNED DRAWN BLN DATE

DAVIS-BESSE NUCLEAR POWER STATION
UNIT NO. 1
THE TOLEDO EDISON COMPANY

Q

INSERVICE INSPECTION DIAGRAM
REACTOR COOLANT PUMP & MOTOR

DRAWING NO. ISID2-040D REV. 3

DB 08-10-00 DFN=HH:/ISID/2S1D040D.DGN

14 34X44 "E" SIZE PSC= 11 1