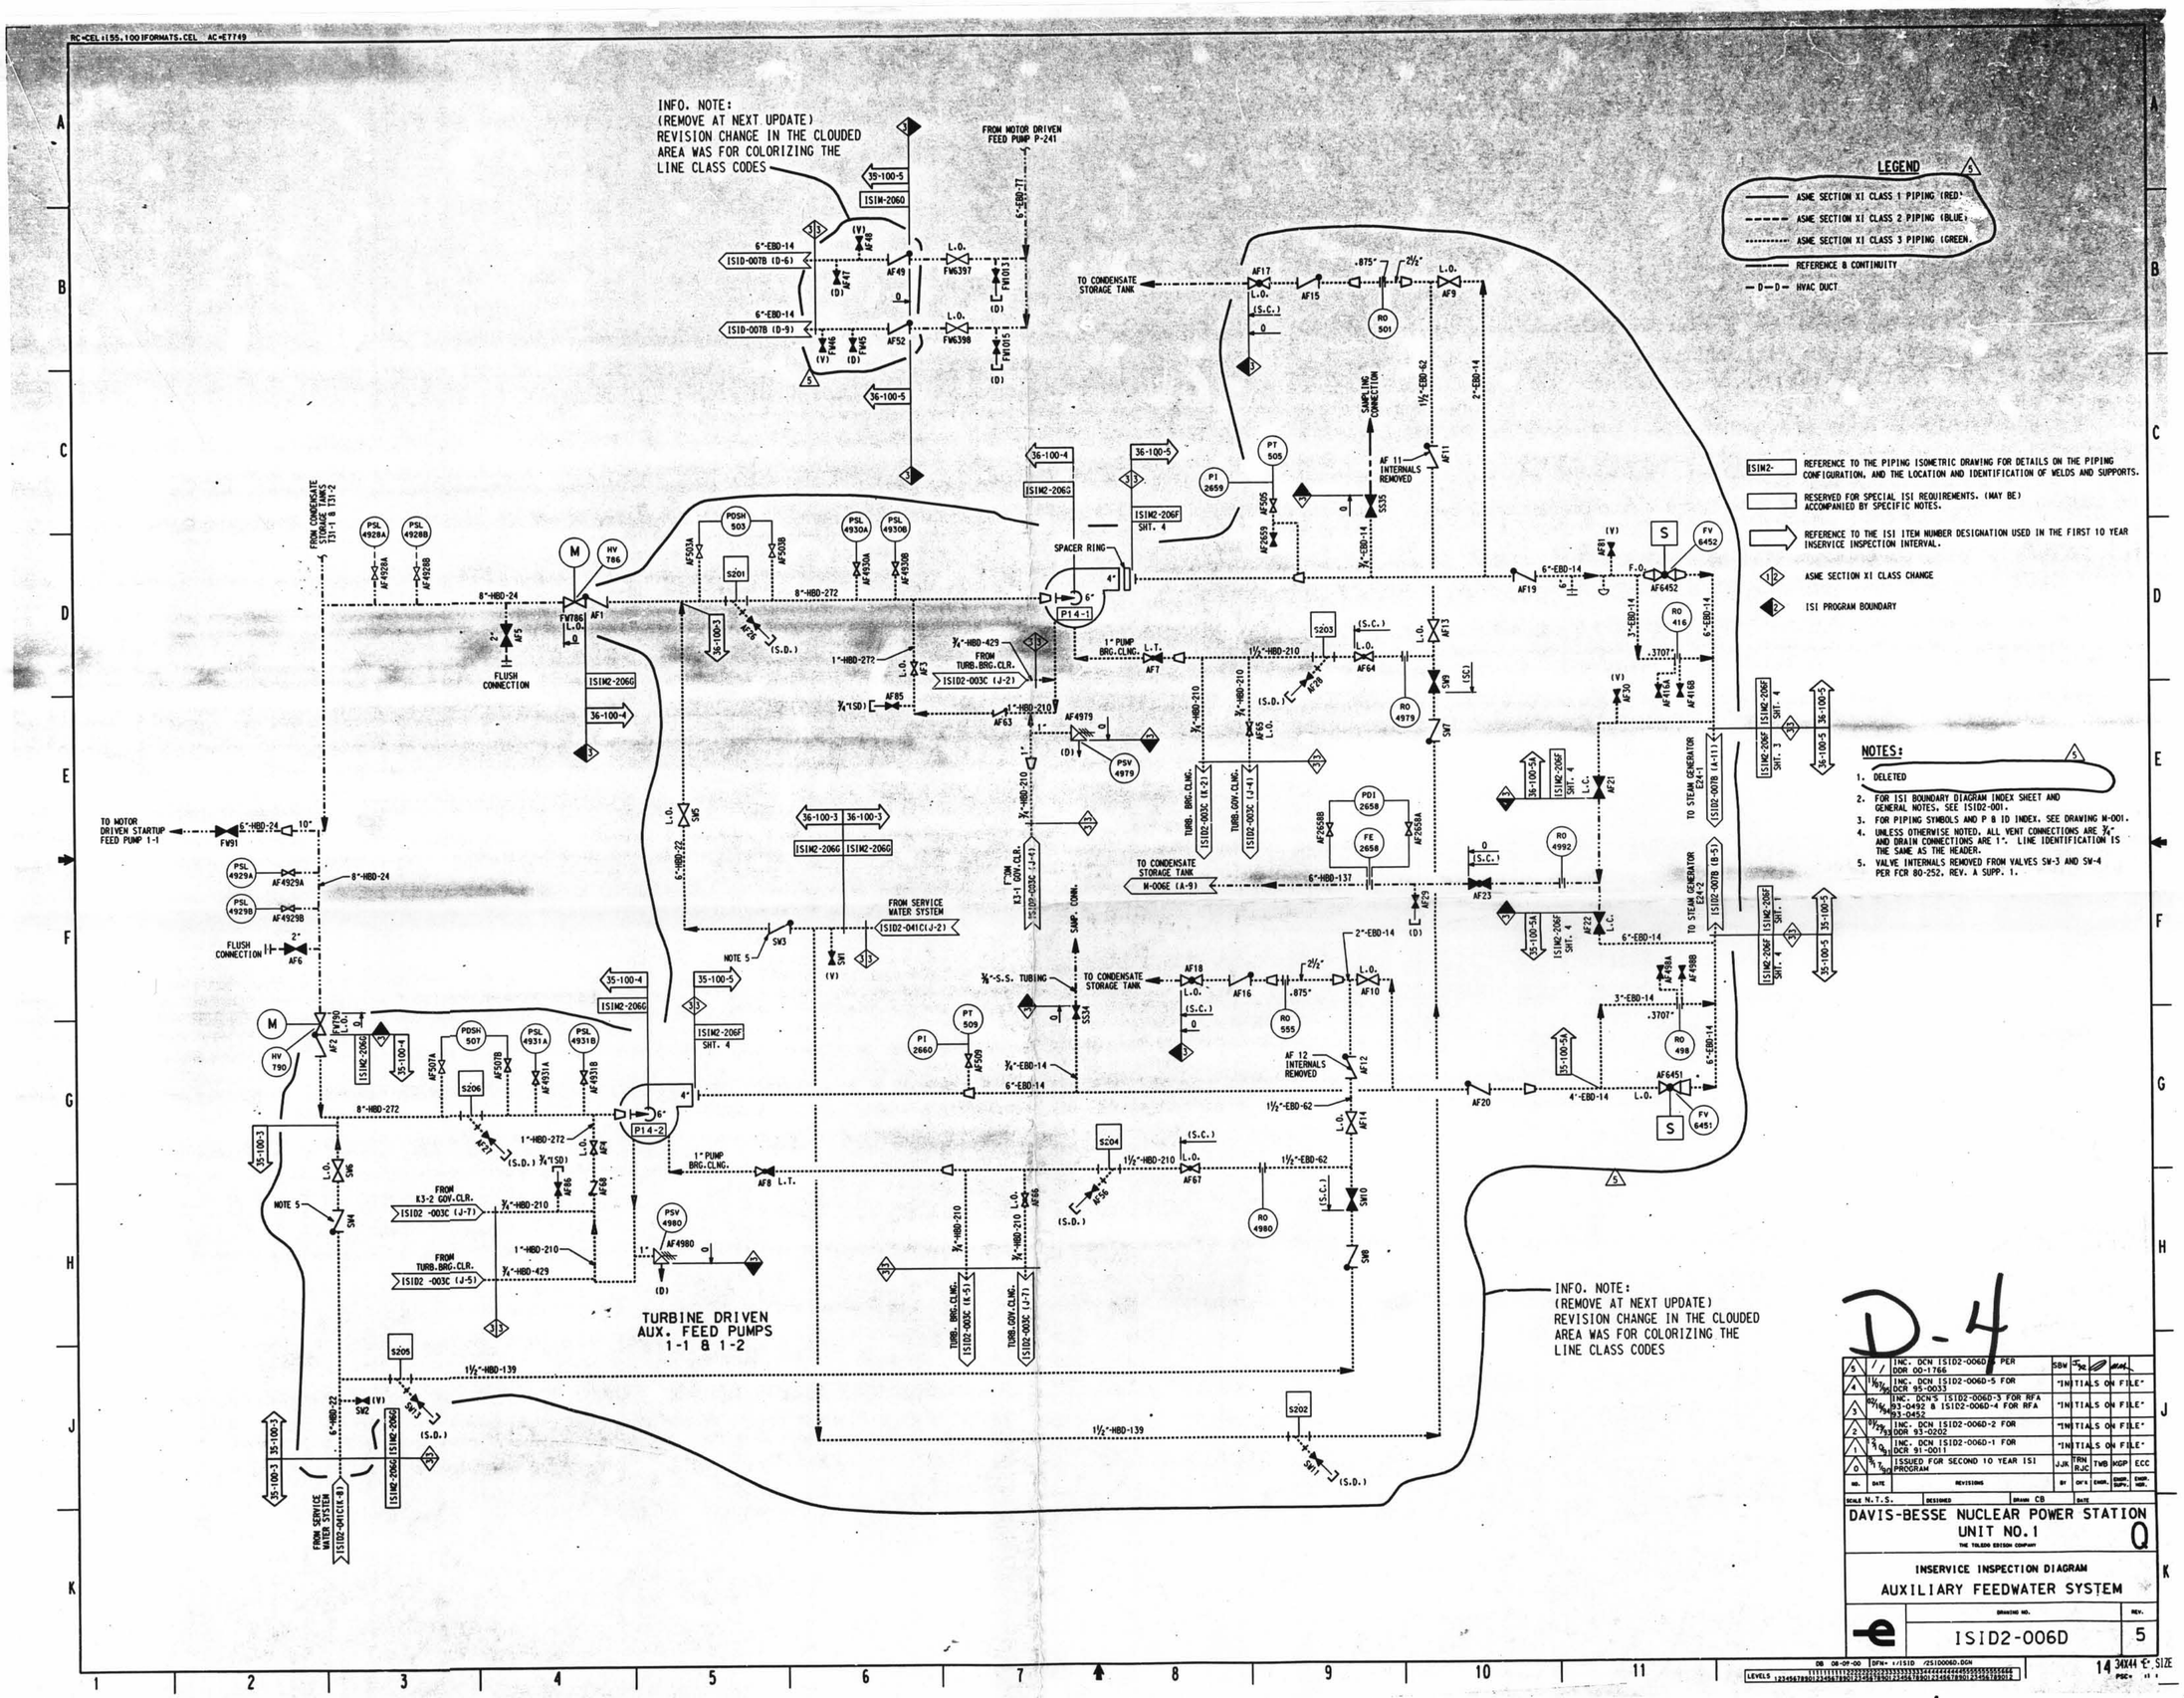

INFO. NOTE:
(REMOVE AT NEXT UPDATE)
REVISION CHANGE IN THE CLOUDED AREA WAS FOR COLORIZING THE LINE CLASS CODES
LEGEND
ASME SECTION XI CLASS 1 PIPING (RED)
ASME SECTION XI CLASS 2 PIPING (BLUE)
ASME SECTION XI CLASS 3 PIPING (GREEN)
REFERENCE & CONTINUITY
HVAC DUCT
REFERENCE TO THE PIPING ISOMETRIC DRAWING FOR DETAILS ON THE PIPING CONFIGURATION, AND THE LOCATION AND IDENTIFICATION OF WELDS AND SUPPORTS.
RESERVED FOR SPECIAL ISI REQUIREMENTS. (MAY BE) ACCOMPANIED BY SPECIFIC NOTES.
REFERENCE TO THE ISI ITEM NUMBER DESIGNATION USED IN THE FIRST 10 YEAR INSERVICE INSPECTION INTERVAL.
ASME SECTION XI CLASS CHANGE
ISI PROGRAM BOUNDARY
NOTES:
1. DELETED
2. FOR ISI BOUNDARY DIAGRAM INDEX SHEET AND GENERAL NOTES, SEE ISID2-001.
3. FOR PIPING SYMBOLS AND P & ID INDEX, SEE DRAWING M-001.
4. UNLESS OTHERWISE NOTED, ALL VENT CONNECTIONS ARE ¾" AND DRAIN CONNECTIONS ARE 1". LINE IDENTIFICATION IS THE SAME AS THE HEADER.
5. VALVE INTERNALS REMOVED FROM VALVES SW-3 AND SW-4 PER FCR 80-252, REV. A SUPP. 1.
TURBINE DRIVEN AUX. FEED PUMPS 1-1 & 1-2
FROM MOTOR DRIVEN FEED PUMP P-241
TO CONDENSATE STORAGE TANK
TO MOTOR DRIVEN STARTUP FEED PUMP 1-1
FROM SERVICE WATER SYSTEM
FLUSH CONNECTION
SPACER RING
SAMPLING CONNECTION
AF 11 INTERNALS REMOVED
AF 12 INTERNALS REMOVED
TO STEAM GENERATOR E24-1
TO STEAM GENERATOR E24-2
INFO. NOTE:
(REMOVE AT NEXT UPDATE)
REVISION CHANGE IN THE CLOUDED AREA WAS FOR COLORIZING THE LINE CLASS CODES
D-4
INC. DCN ISID2-006D-6 PER DDR 00-1766
INC. DCN ISID2-006D-5 FOR DCR 95-0033
INC. DCN'S ISID2-006D-3 FOR RFA 93-0492 & ISID2-006D-4 FOR RFA 93-0452
INC. DCN ISID2-006D-2 FOR DDR 93-0202
INC. DCN ISID2-006D-1 FOR DCR 91-0011
ISSUED FOR SECOND 10 YEAR ISI PROGRAM
"INITIALS ON FILE"
SCALE N.T.S.
DRAWN CB
DAVIS-BESSE NUCLEAR POWER STATION
UNIT NO. 1
THE TOLEDO EDISON COMPANY
INSERVICE INSPECTION DIAGRAM
AUXILIARY FEEDWATER SYSTEM
ISID2-006D
REV. 5