RC=CEL:1155,100|FORMATS.CEL AC=E7749

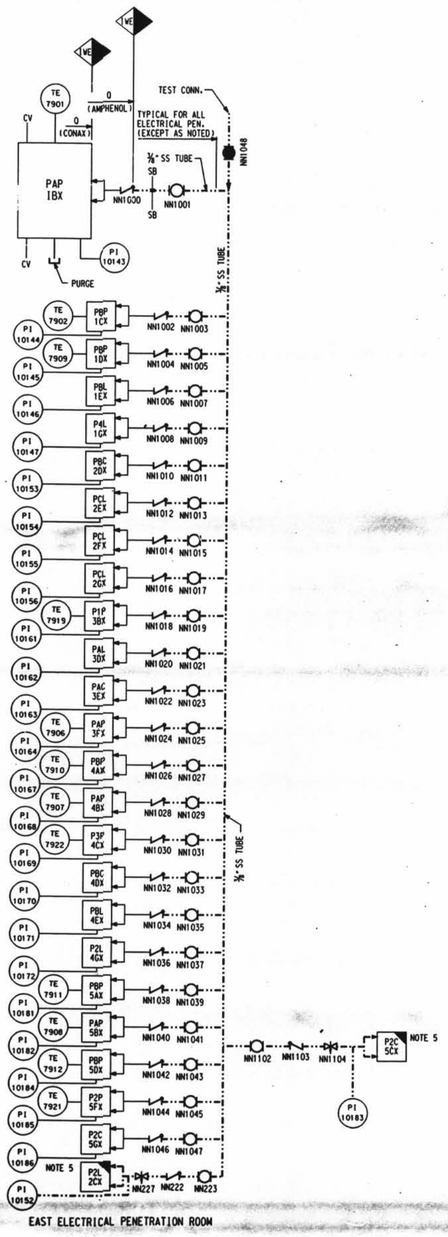

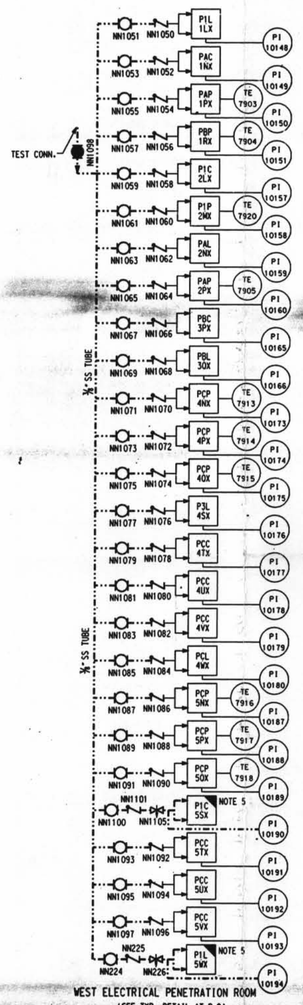

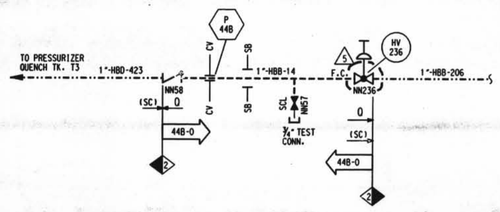

LEGEND

- ASME SECTION XI CLASS 1 PIPING (RED)
- ASME SECTION XI CLASS 2 PIPING (BLUE)
- ASME SECTION XI CLASS 3 PIPING (GREEN)
- IWE — CONTAINMENT (IWE) BOUNDARY (ORANGE)
- REFERENCE B CONTINUITY
- D—D— HVAC DUCT

ISIM2- — REFERENCE TO THE PIPING ISOMETRIC DRAWING FOR DETAILS ON THE PIPING CONFIGURATION, AND THE LOCATION AND IDENTIFICATION OF WELDS AND SUPPORTS.

RESERVED FOR SPECIAL ISI REQUIREMENTS. (MAY BE) ACCOMPANIED BY SPECIFIC NOTES.

REFERENCE TO THE ISI ITEM NUMBER DESIGNATION USED IN THE FIRST 10 YEAR INSERVICE INSPECTION INTERVAL.

1 2 — ASME SECTION XI CLASS CHANGE

2 — ISI PROGRAM BOUNDARY

NOTES:

1. DELETED
2. FOR ISI BOUNDARY DIAGRAM INSEX SHEET AND GENERAL NOTES, SEE ISID2-001.
3. FOR PIPING SYMBOLS AND P & ID INDEX. SEE DRAWING M-001.
4. UNLESS OTHERWISE NOTED, ALL VENT CONNECTIONS ARE ¾" AND DRAIN CONNECTIONS ARE 1". LINE IDENTIFICATION IS THE SAME AS THE HEADER.
5. ELECTRICAL PENETRATIONS SHOWN BY THE SYMBOL ▢ HAVE BEEN REPLACED BY CONAX. ALL OTHERS ARE AMPHENOL.
6. IWE DENOTES THE BOUNDARY SUBJECT TO THE RULES OF IWE.

NO.	DATE	REVISIONS	BY	CK'D	ENGR. SUPV.	ENGR. MGR.
5	6/24/96	INC DCN ISID2-019-5 PER DDR 01-1685	SBV	CK		
4	05/16/96	INC DCN ISID2-019-4 PER DDR 00-1766 AND GEN. UPDATE DELETE NOTE 1 PER RFA 00-0223 DCN'S AND ENGR. COMMENT	*UNIT1 ALS ON FILE*			
3	05/25/95	INC DCN ISID2-019-3 PER DDR 97-1120	*UNIT1 ALS ON FILE*			
2	05/25/95	INC DCN ISID2-019-2 PER DDR 97-0187	*UNIT1 ALS ON FILE*			
1	12/19/94	INC DCN ISID2-019-1 FOR DCR 91-0011	*UNIT1 ALS ON FILE*			
0	6/23/94	ISSUED FOR SECOND 10 YEAR ISI PROGRAM	*UNIT1 ALS ON FILE*			

SCALE N.T.S. DESIGNED DRAWN CB DATE

DAVIS-BESSE NUCLEAR POWER STATION
UNIT NO. 1
THE TOLEDO EDISON COMPANY

INSERVICE INSPECTION DIAGRAM
NITROGEN SUPPLY SYSTEM

DRAWING NO. ISID2-019 REV. 5

D.12

I CERTIFY THAT THE IMAGE CONTAINED ON THIS FRAME WAS MADE IN THE NORMAL COURSE OF BUSINESS OF THE STATE OF OHIO AND THAT IT IS AN ACCURATE REPRODUCTION OF THE RECORD(S) DELIVERED TO THE RECORDS MANAGEMENT, DAVIS-BESSE N.P.S.
BY 11-24-1 OPERATOR: Cindy Wilde

30X

DB 11-07-01 DFW=1:/ISID /2SID019 .DGN
LEVELS 1234567890123456789012345678901

14 34X44 D SIZE