RC=Q50(155.100)FORMATS.CEL AC=ESTD

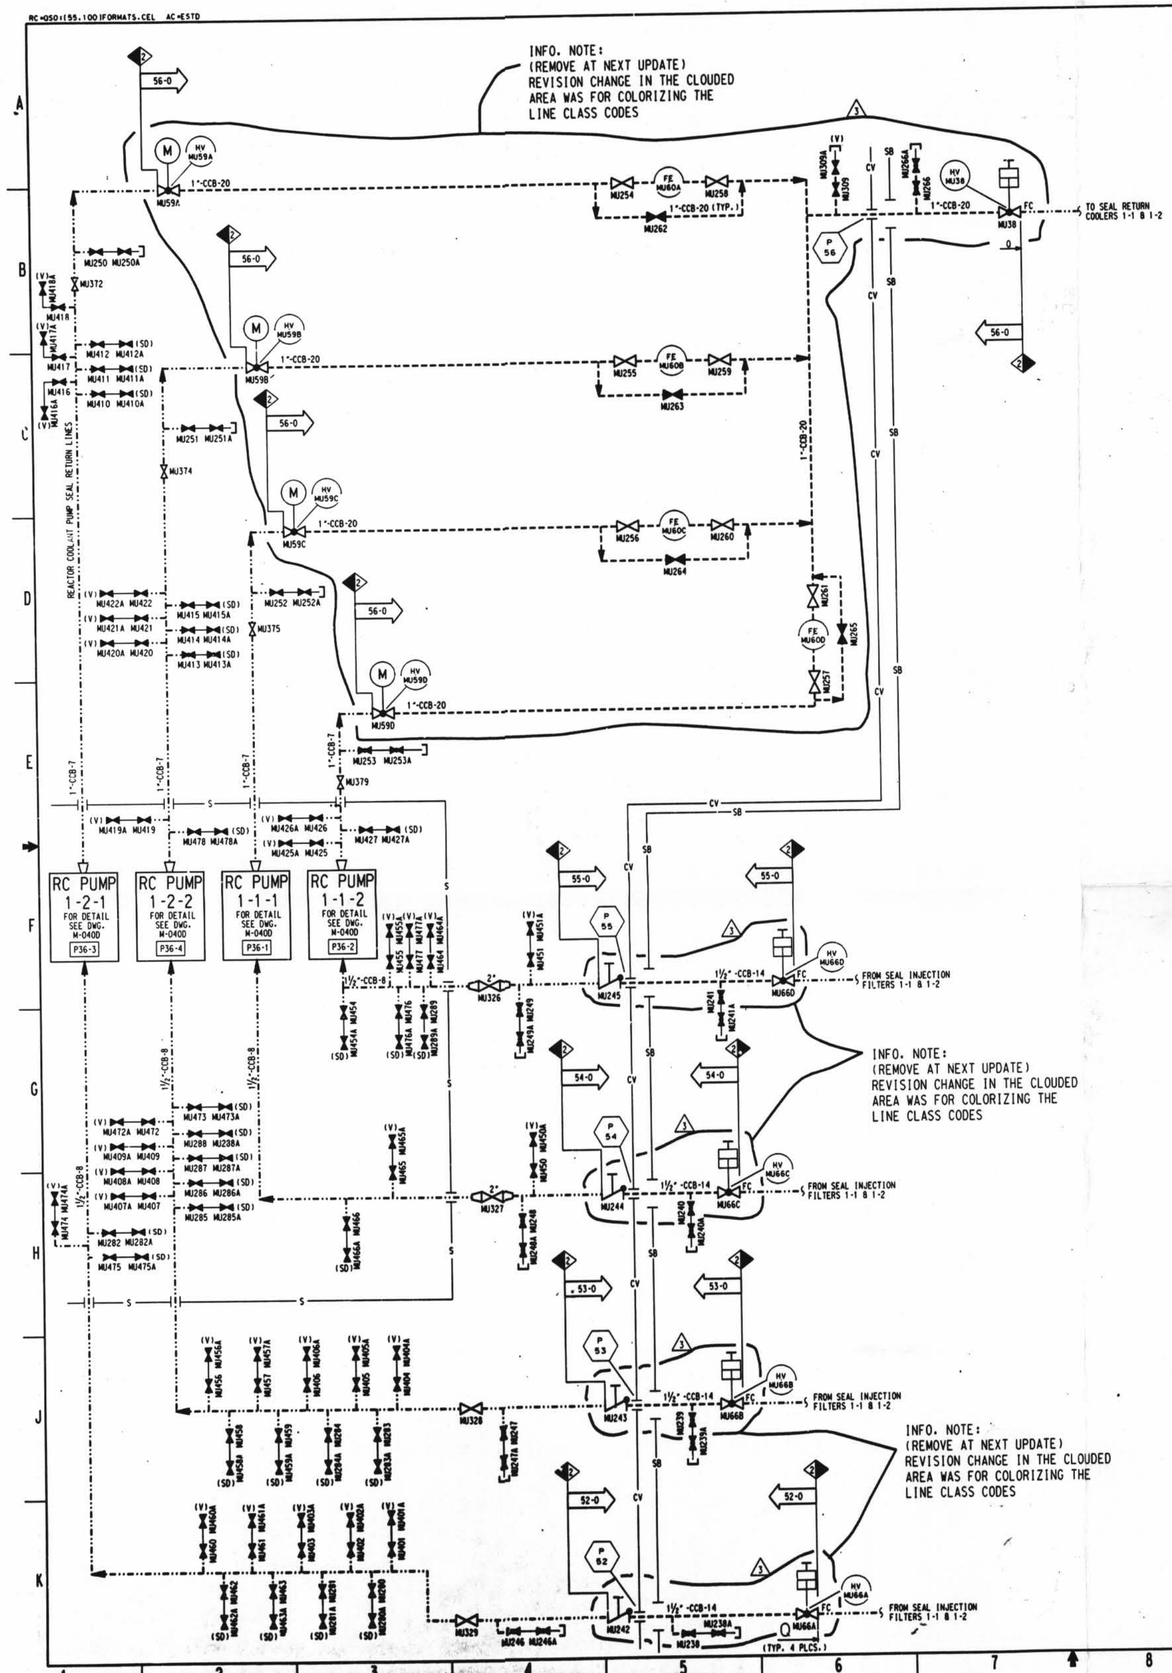

LEGEND

- ASME SECTION XI CLASS 1 PIPING (RED)
- ASME SECTION XI CLASS 2 PIPING (BLUE)
- ASME SECTION XI CLASS 3 PIPING (GREEN)
- REFERENCE & CONTINUITY
- D—D— HVAC DUCT

ISIM2- REFERENCE TO THE PIPING ISOMETRIC DRAWING FOR DETAILS ON THE PIPING CONFIGURATION, AND THE LOCATION AND IDENTIFICATION OF WELDS AND SUPPORTS.

RESERVED FOR SPECIAL ISI REQUIREMENTS. (MAY BE) ACCOMPANIED BY SPECIFIC NOTES.

REFERENCE TO THE ISI ITEM NUMBER DESIGNATION USED IN THE FIRST 10 YEAR INSERVICE INSPECTION INTERVAL.

1|2 ASME SECTION XI CLASS CHANGE

2 ISI PROGRAM BOUNDARY

NOTES:

1. DELETED
2. FOR ISI BOUNDARY DIAGRAM INDEX SHEET AND GENERAL NOTES, SEE ISID2-001.
3. FOR PIPING SYMBOLS AND P & ID INDEX, SEE DRAWING M-001.
4. UNLESS OTHERWISE NOTED, ALL VENT CONNECTIONS ARE ¾", AND DRAIN CONNECTIONS ARE 1". LINE IDENTIFICATION IS THE SAME AS THE HEADER.

D-20

NO.	DATE	REVISIONS	BY	CK'D	ENGR.	SUPV. ENGR.	PROJ. ENGR.
3	8/4/00	INC DCN ISID2-031B-5 PER DDR 00-1766	SBW				
2	08/15/96	INC DCN ISID2-031B-1 PER MOD 89-0039 SUP. 0	"INITIALS ON FILE"				
1	8/10/92	INC DCN'S ISID2-031B-2,3 & 4 FOR DCR 91-0011	"INITIALS ON FILE"				
0	8/6/92	ISSUED FOR SECOND 10 YEAR ISI PROGRAM	"INITIALS ON FILE"				

SCALE N.T.S. | DESIGNED | DRAWN BLN | DATE

DAVIS-BESSE NUCLEAR POWER STATION
UNIT NO. 1
THE TOLEDO EDISON COMPANY

INSERVICE INSPECTION DIAGRAM

MAKE-UP & PURIFICATION SYSTEM

DRAWING NO. ISID2-031B REV. 3

08-08-10-00 DFN=11/ISID/2510031B.DGN LEVELS 1,2,3,4,5,6,7,8,9,10,11,12,13,14 34X44 SIZE PSC- 011

I CERTIFY THAT THE IMAGE CONTAINED ON THIS FRAME WAS MADE IN THE NORMAL AND REGULAR COURSE OF BUSINESS OF THE TOLEDO EDISON COMPANY AND THAT THE ORIGINAL DOCUMENT WAS DESTROYED AFTER IT WAS PHOTOGRAPHED. DAVIS-BESSE RECORDS MANAGEMENT UNIT (DAVIS-BESSE NUCLEAR)

DATE 7/7/00 OPERATOR Dorothy Wells

30X