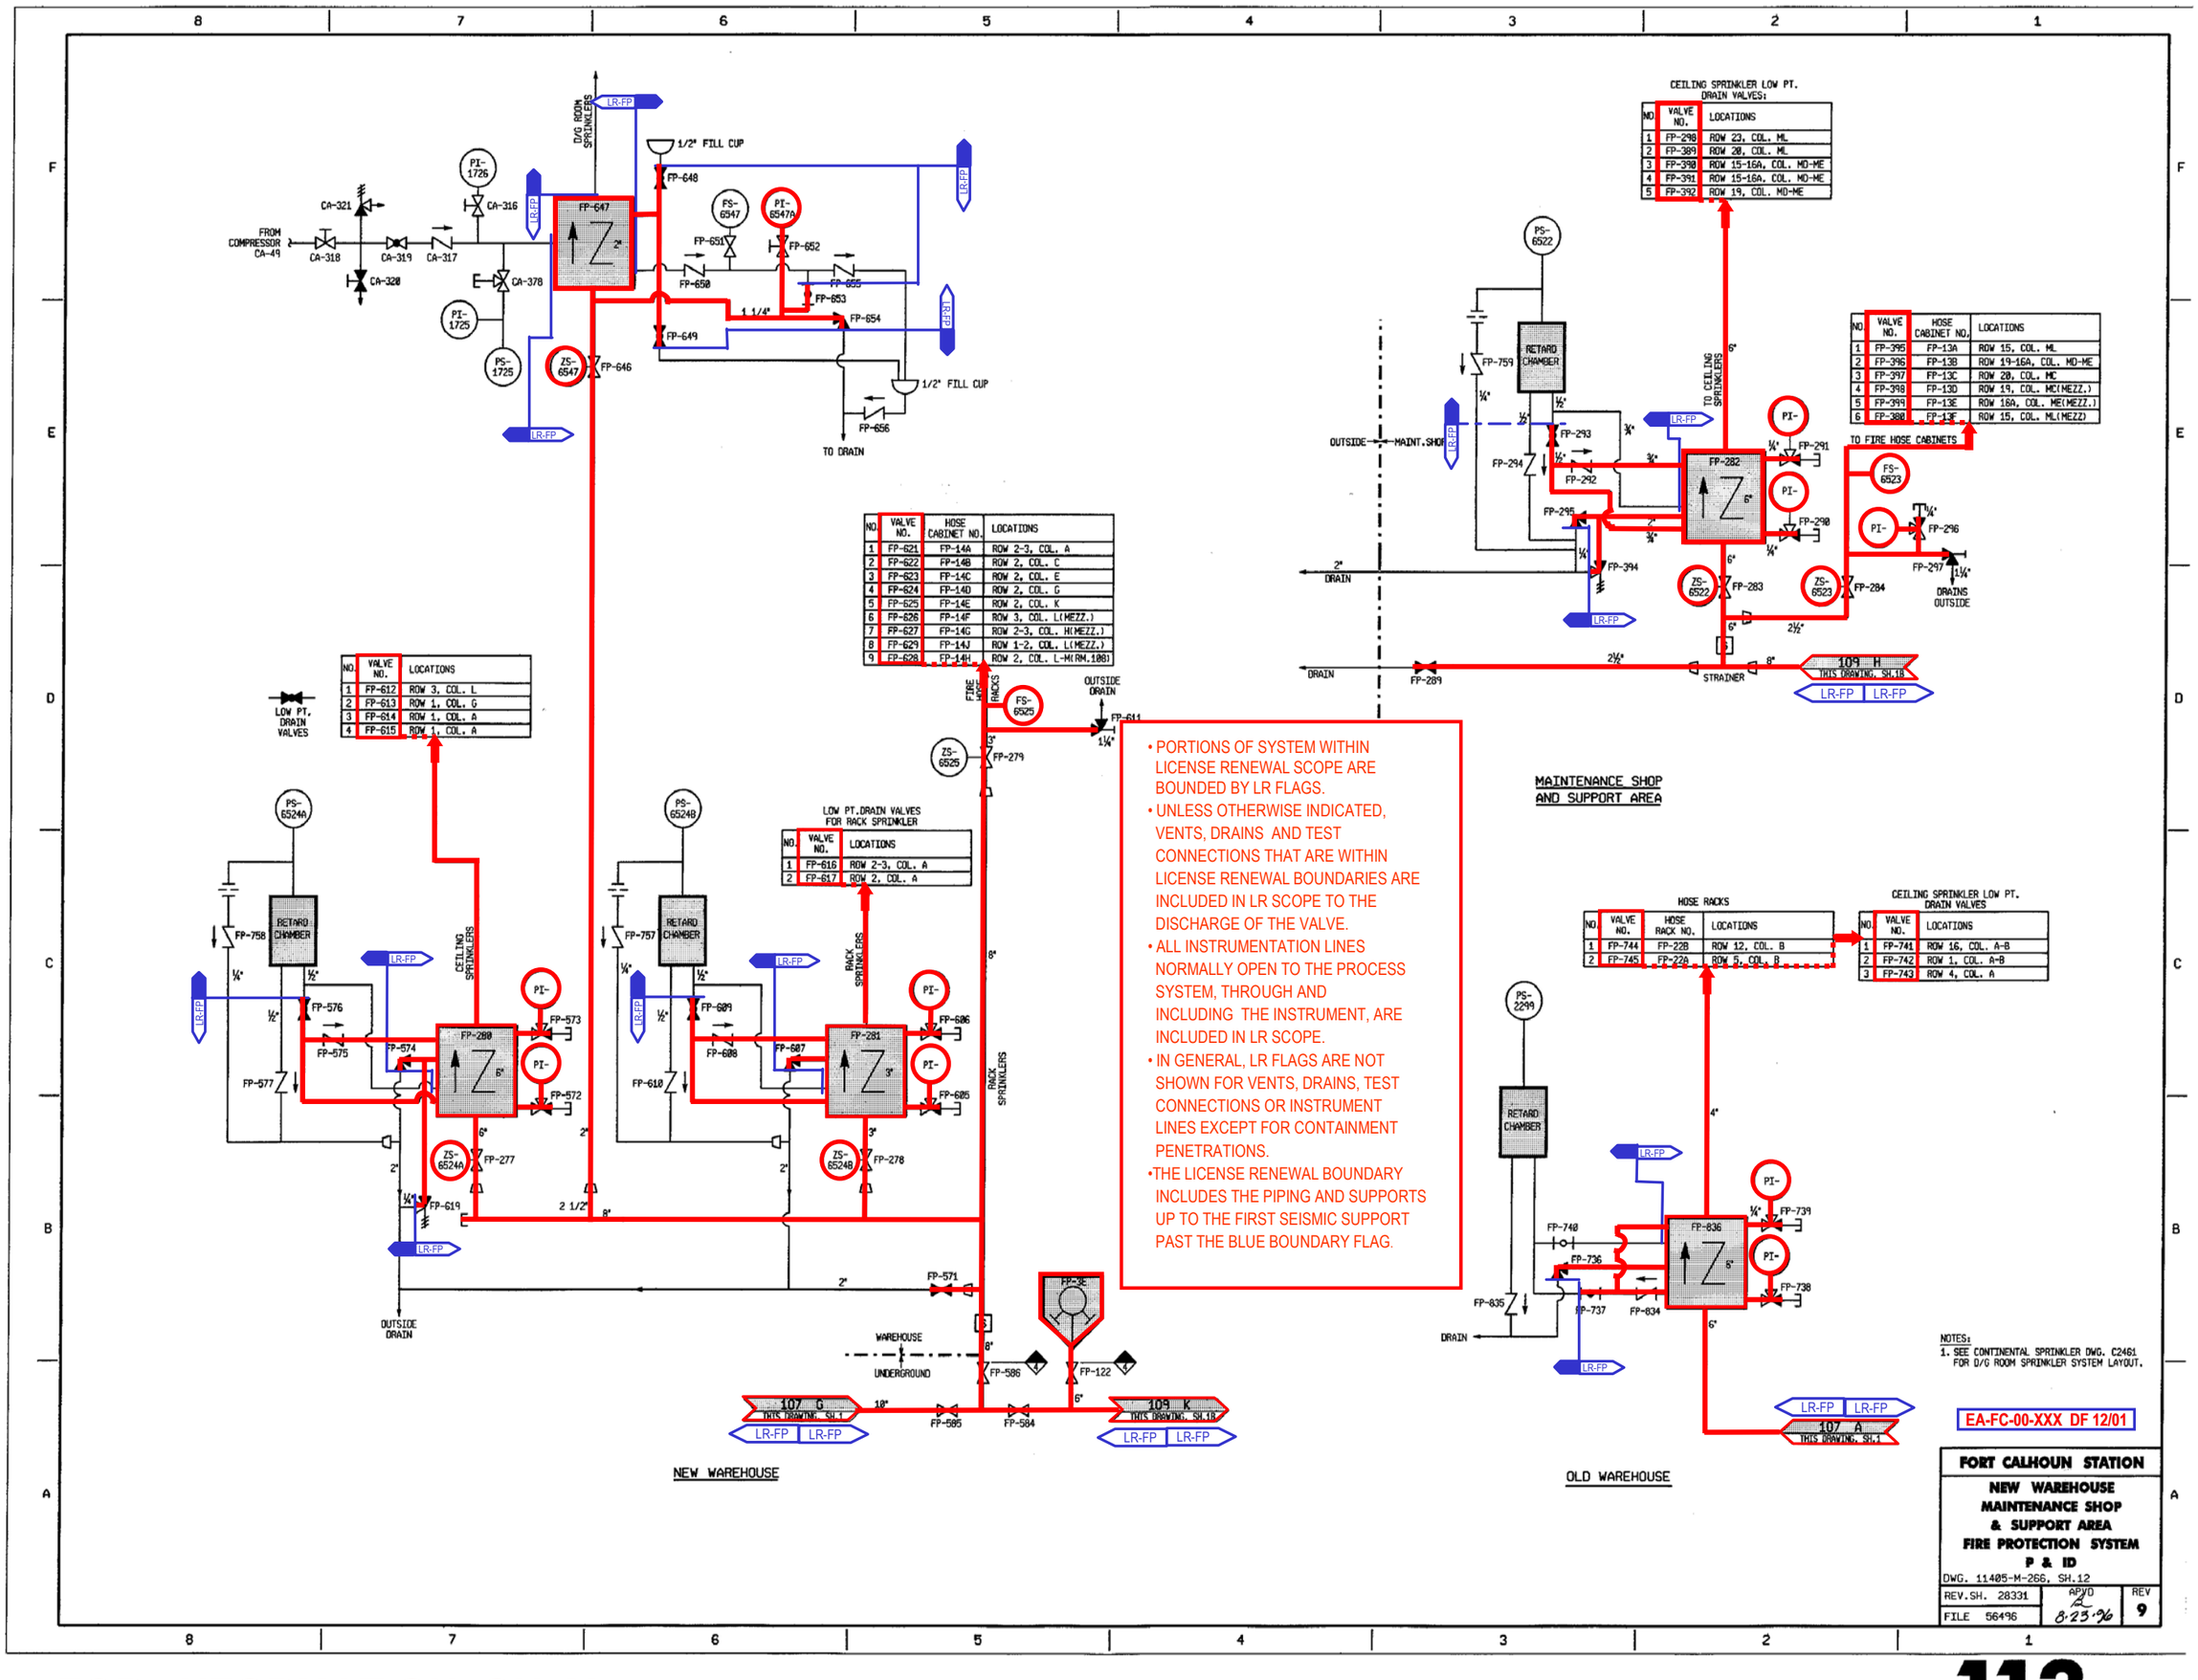

CEILING SPRINKLER LOW PT. DRAIN VALVES:

NO.	VALVE NO.	LOCATIONS
1	FP-298	ROW 23, COL. ML
2	FP-389	ROW 20, COL. ML
3	FP-390	ROW 15-16A, COL. MD-ME
4	FP-391	ROW 15-16A, COL. MD-ME
5	FP-392	ROW 19, COL. MD-ME

NO.	VALVE NO.	HOSE CABINET NO.	LOCATIONS
1	FP-395	FP-13A	ROW 15, COL. ML
2	FP-396	FP-13B	ROW 19-16A, COL. MD-ME
3	FP-397	FP-13C	ROW 20, COL. MC
4	FP-398	FP-13D	ROW 19, COL. MC(MEZZ.)
5	FP-399	FP-13E	ROW 18A, COL. ME(MEZZ.)
6	FP-380	FP-13F	ROW 15, COL. ML(MEZZ)

NO.	VALVE NO.	HOSE CABINET NO.	LOCATIONS
1	FP-621	FP-14A	ROW 2-3, COL. A
2	FP-622	FP-14B	ROW 2, COL. C
3	FP-623	FP-14C	ROW 2, COL. E
4	FP-624	FP-14D	ROW 2, COL. G
5	FP-625	FP-14E	ROW 2, COL. K
6	FP-626	FP-14F	ROW 3, COL. L(MEZZ.)
7	FP-627	FP-14G	ROW 2-3, COL. H(MEZZ.)
8	FP-629	FP-14J	ROW 1-2, COL. L(MEZZ.)
9	FP-628	FP-14H	ROW 2, COL. L-M(RM.108)

NO.	VALVE NO.	LOCATIONS
1	FP-612	ROW 3, COL. L
2	FP-613	ROW 1, COL. G
3	FP-614	ROW 1, COL. A
4	FP-615	ROW 1, COL. A

LOW PT. DRAIN VALVES FOR RACK SPRINKLER

NO.	VALVE NO.	LOCATIONS
1	FP-616	ROW 2-3, COL. A
2	FP-617	ROW 2, COL. A

HOSE RACKS

NO.	VALVE NO.	HOSE RACK NO.	LOCATIONS
1	FP-744	FP-22B	ROW 12, COL. B
2	FP-745	FP-22A	ROW 5, COL. B

CEILING SPRINKLER LOW PT. DRAIN VALVES

NO.	VALVE NO.	LOCATIONS
1	FP-741	ROW 16, COL. A-B
2	FP-742	ROW 1, COL. A-B
3	FP-743	ROW 4, COL. A

- PORTIONS OF SYSTEM WITHIN LICENSE RENEWAL SCOPE ARE BOUNDED BY LR FLAGS.
- UNLESS OTHERWISE INDICATED, VENTS, DRAINS AND TEST CONNECTIONS THAT ARE WITHIN LICENSE RENEWAL BOUNDARIES ARE INCLUDED IN LR SCOPE TO THE DISCHARGE OF THE VALVE.
- ALL INSTRUMENTATION LINES NORMALLY OPEN TO THE PROCESS SYSTEM, THROUGH AND INCLUDING THE INSTRUMENT, ARE INCLUDED IN LR SCOPE.
- IN GENERAL, LR FLAGS ARE NOT SHOWN FOR VENTS, DRAINS, TEST CONNECTIONS OR INSTRUMENT LINES EXCEPT FOR CONTAINMENT PENETRATIONS.
- THE LICENSE RENEWAL BOUNDARY INCLUDES THE PIPING AND SUPPORTS UP TO THE FIRST SEISMIC SUPPORT PAST THE BLUE BOUNDARY FLAG.

NOTES:
1. SEE CONTINENTAL SPRINKLER DWG. C2461 FOR D/G ROOM SPRINKLER SYSTEM LAYOUT.

EA-FC-00-XXX DF 12/01

FORT CALHOUN STATION
NEW WAREHOUSE MAINTENANCE SHOP & SUPPORT AREA FIRE PROTECTION SYSTEM P & ID
DWG. 11405-M-266, SH.12
REV.SH. 28331 | APVD 8-23-96 | REV 9
FILE 56496

FOR INFORMATION ONLY

NOTE: THIS PRINT IS TO BE USED FOR THE FCS LICENSE RENEWAL PROJECT ONLY. IT MAY NOT REFLECT THE MOST CURRENT REVISION OF THIS DRAWING.