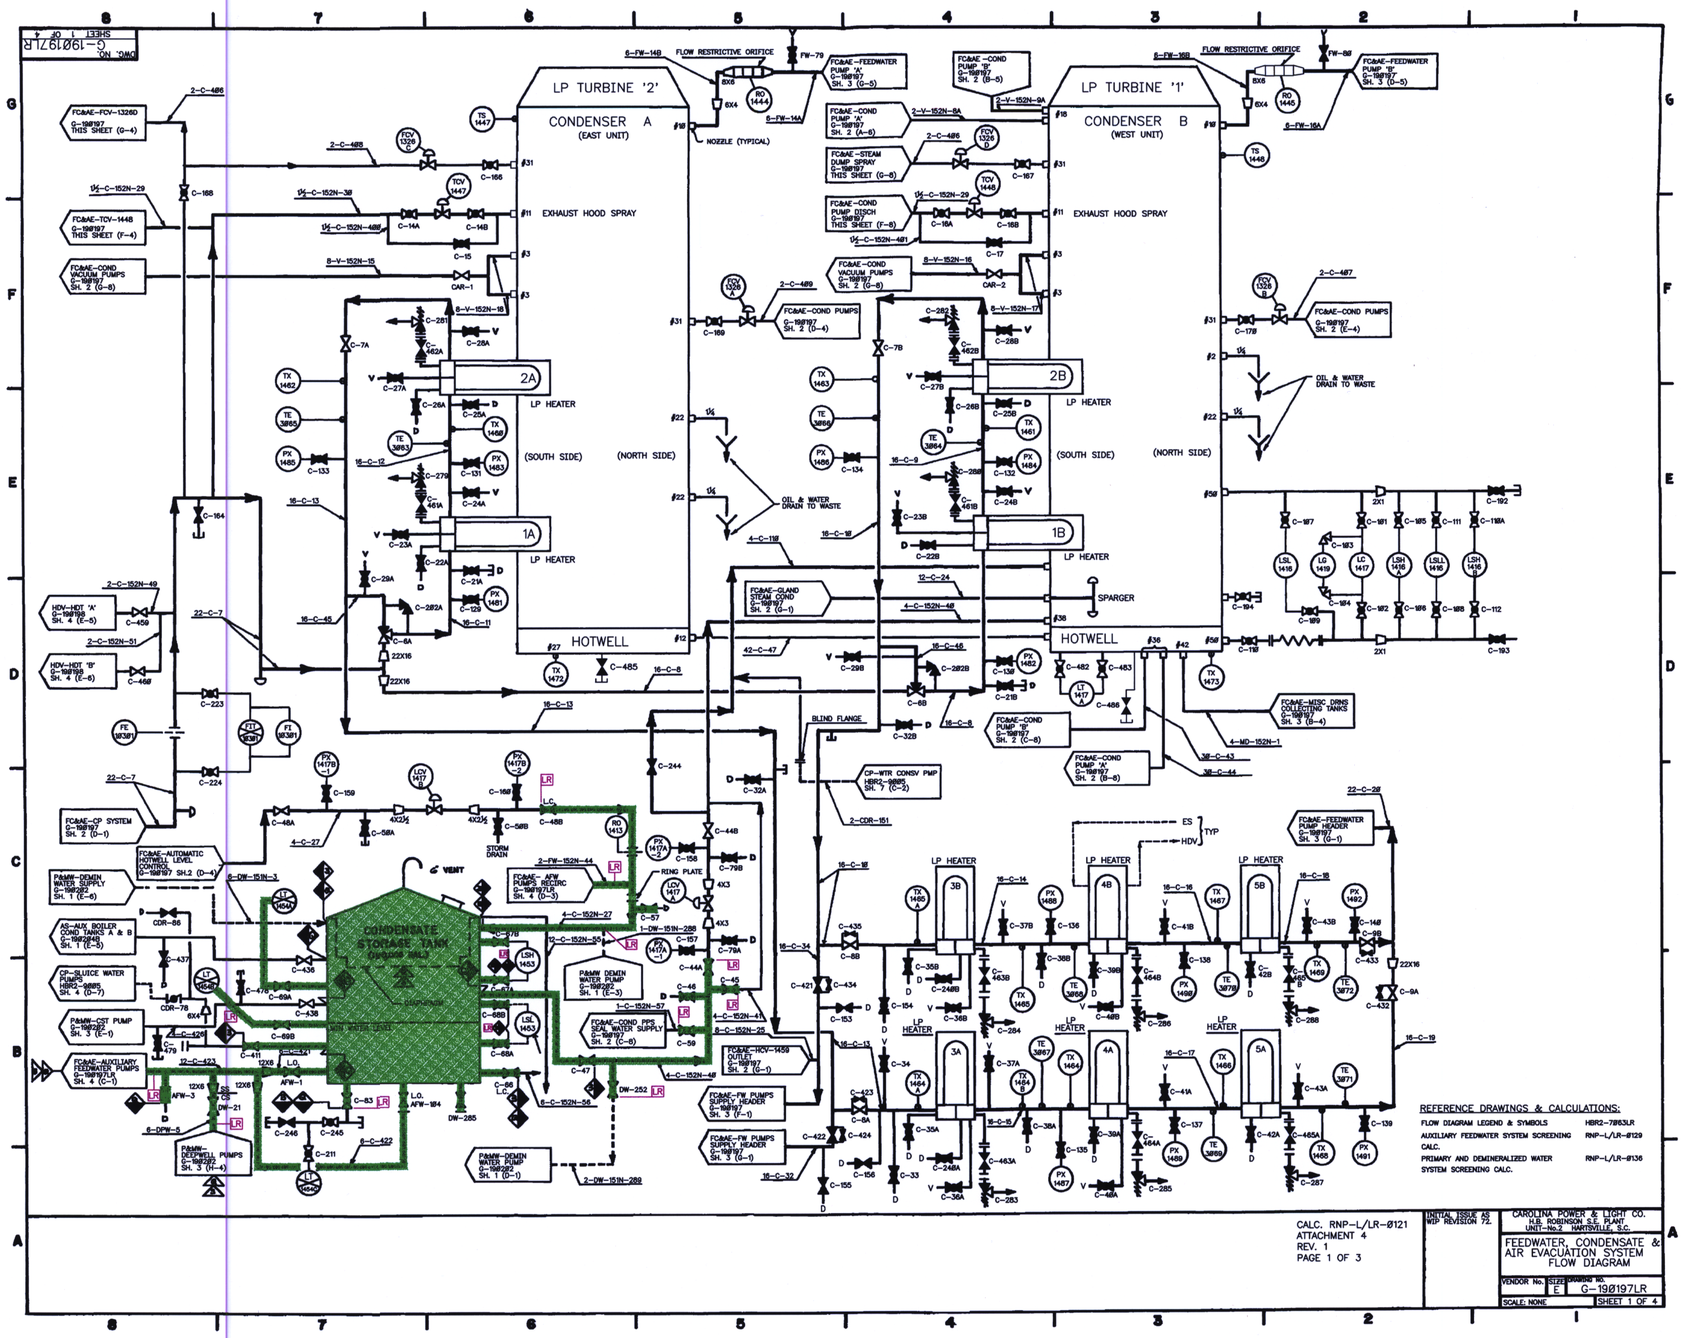

REFERENCE DRAWINGS & CALCULATIONS:

FLOW DIAGRAM LEGEND & SYMBOLS	HBR2-7Ø63LR
AUXILIARY FEEDWATER SYSTEM SCREENING CALC.	RNP-L/LR-Ø129
PRIMARY AND DEMINERALIZED WATER SYSTEM SCREENING CALC.	RNP-L/LR-Ø136

CALC. RNP-L/LR-Ø121
ATTACHMENT 4
REV. 1
PAGE 1 OF 3

INITIAL ISSUE AS WIP REVISION 72.

CAROLINA POWER & LIGHT CO.
H.B. ROBINSON S.E. PLANT
UNIT-No.2 HARTSVILLE, S.C.

FEEDWATER, CONDENSATE & AIR EVACUATION SYSTEM FLOW DIAGRAM

VENDOR No. | SIZE E | DRAWING NO. G-19Ø197LR

SCALE: NONE | SHEET 1 OF 4

...\DOCSOPEN\WENDY_PE\24R701_.DGN 06/07/02 08:50:16 AM

D-04