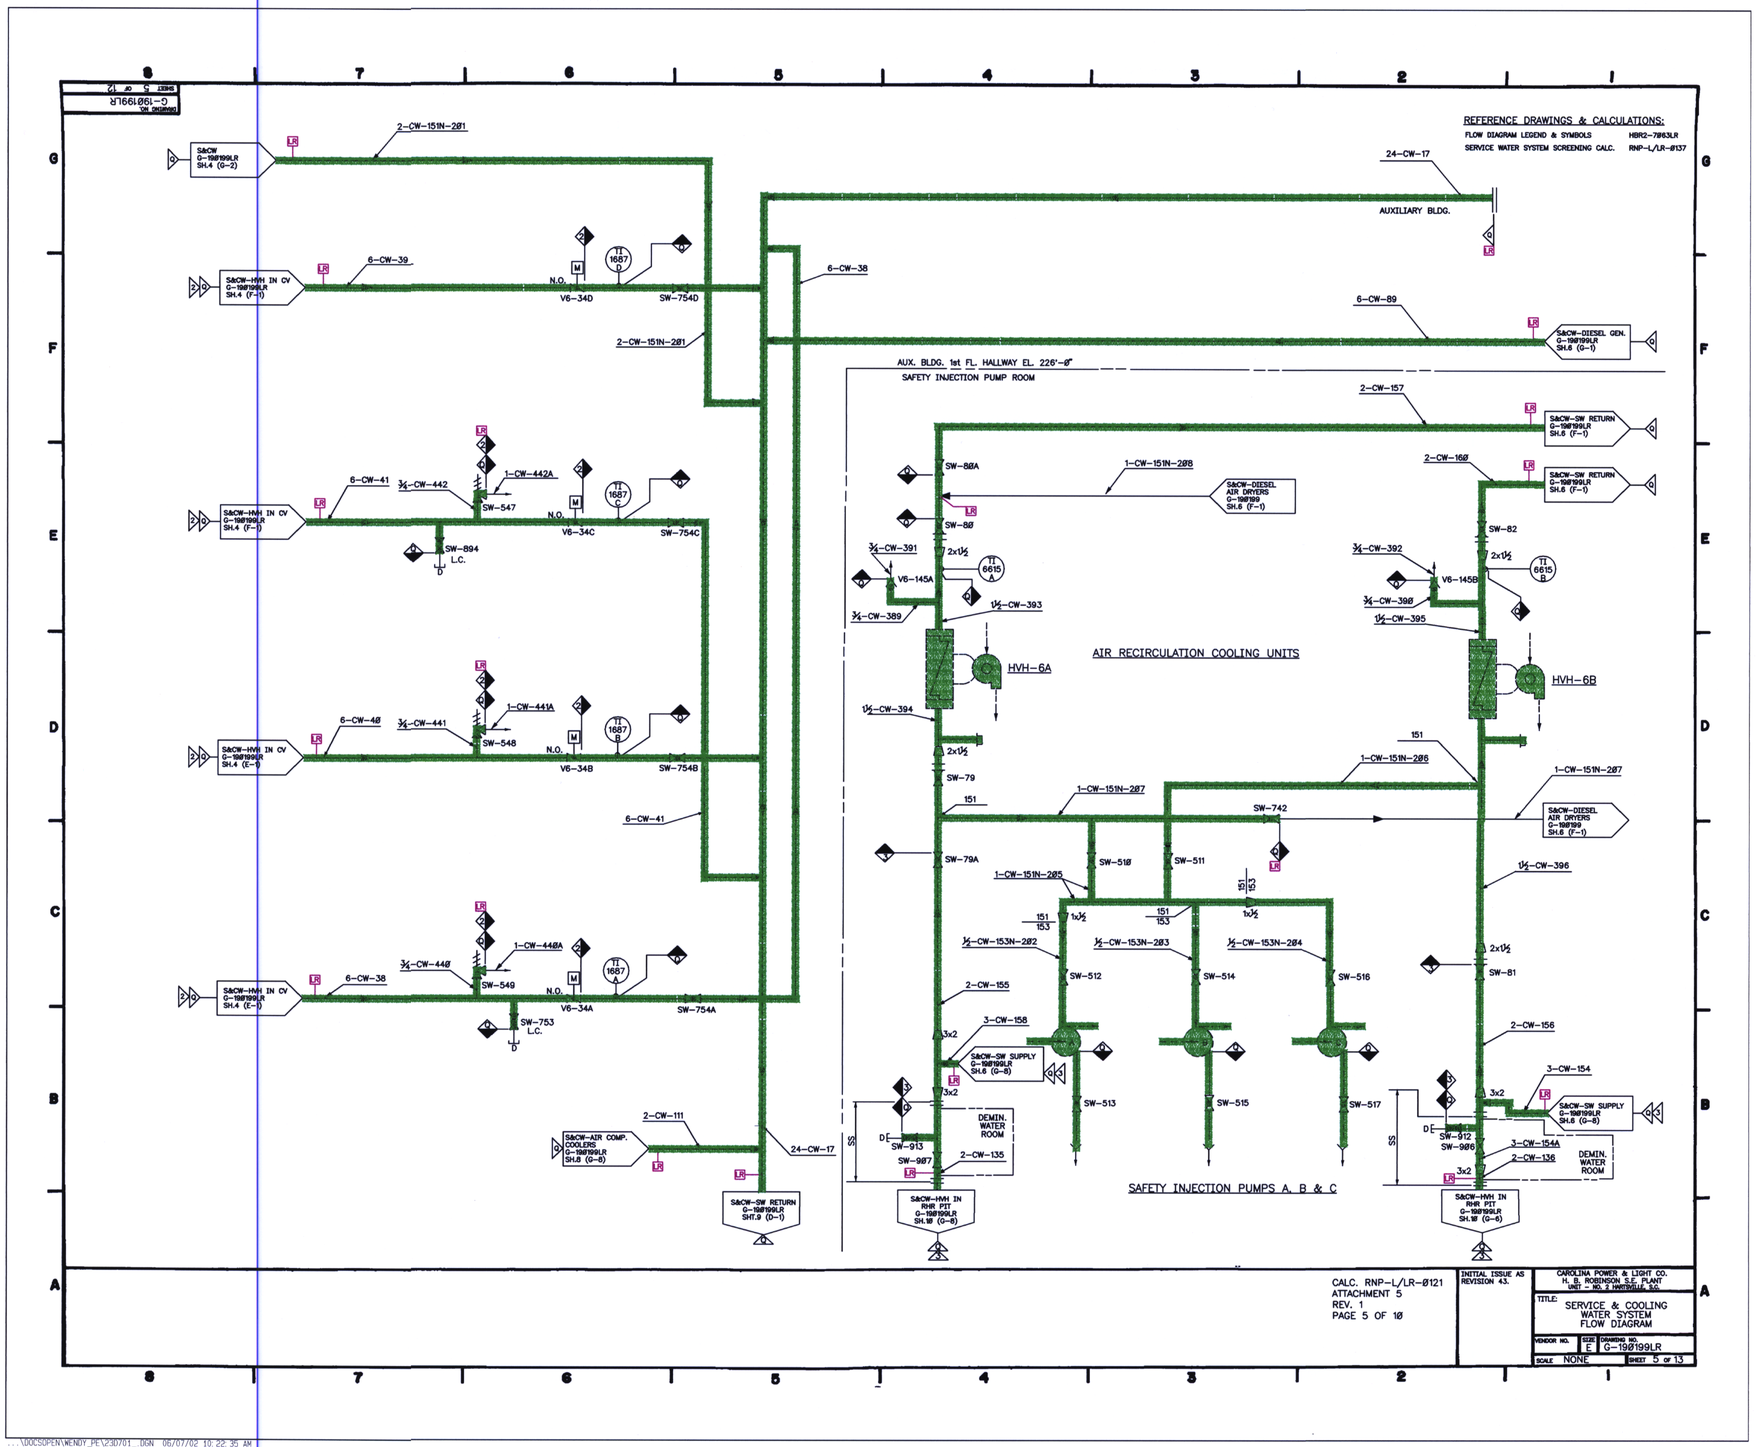
REFERENCE DRAWINGS & CALCULATIONS:
FLOW DIAGRAM LEGEND & SYMBOLS HBR2-7063LR
SERVICE WATER SYSTEM SCREENING CALC. RNP-L/LR-0137
AUXILIARY BLDG.
AUX. BLDG. 1st FL. HALLWAY EL. 226'-0"
SAFETY INJECTION PUMP ROOM
AIR RECIRCULATION COOLING UNITS
HVH-6A
HVH-6B
SAFETY INJECTION PUMPS A, B & C
DEMIN. WATER ROOM
CALC. RNP-L/LR-0121
ATTACHMENT 5
REV. 1
PAGE 5 OF 10
INITIAL ISSUE AS REVISION 43.
CAROLINA POWER & LIGHT CO.
H. B. ROBINSON S.E. PLANT
UNIT - NO. 2 HARTSVILLE, S.C.
TITLE: SERVICE & COOLING WATER SYSTEM FLOW DIAGRAM
VENDOR NO.
SIZE E
DRAWING NO. G-190199LR
SCALE NONE
SHEET 5 OF 13

D-11