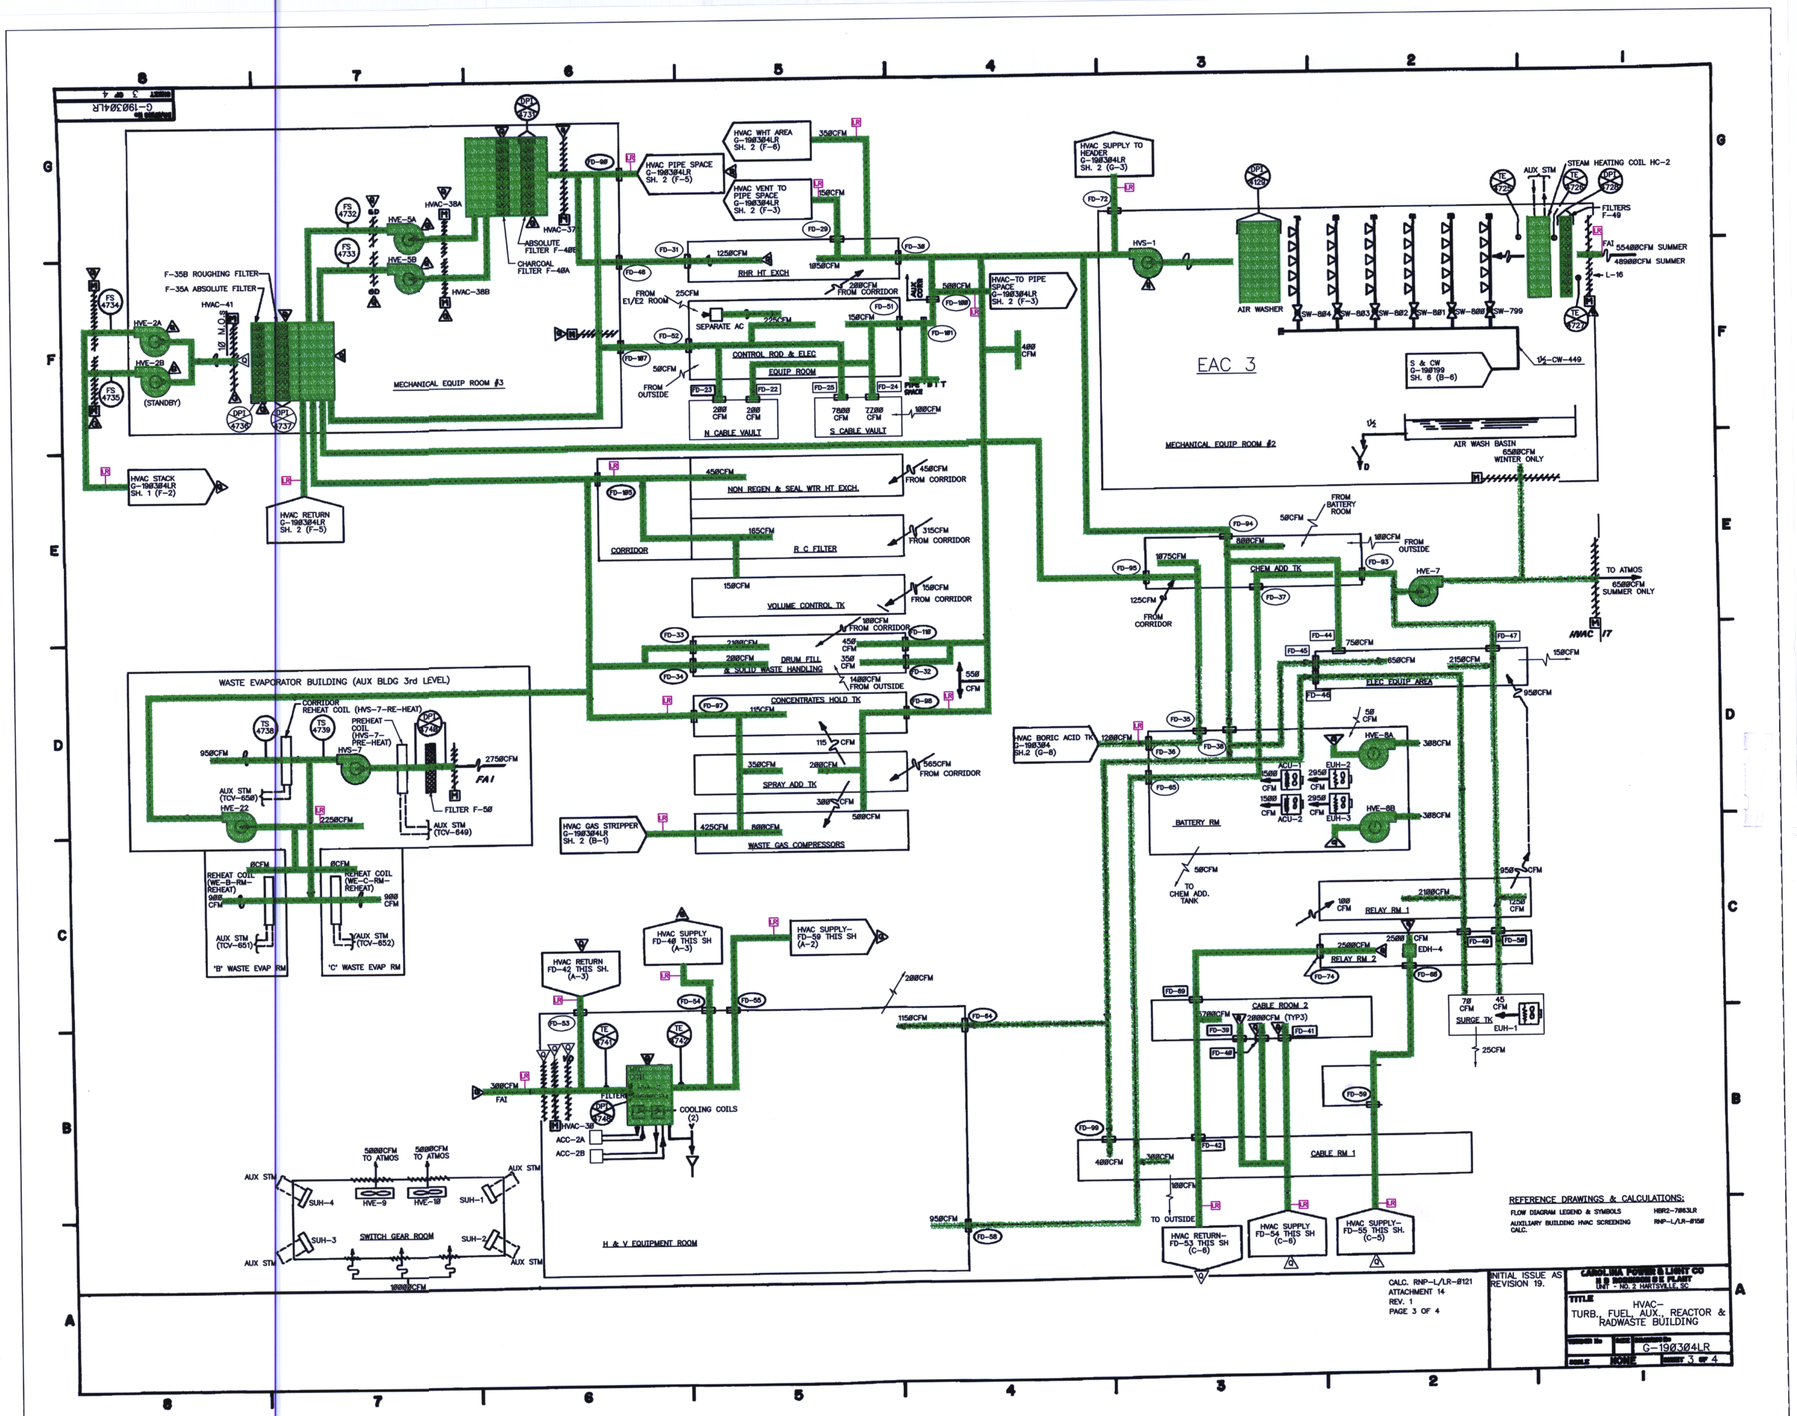

MECHANICAL EQUIP ROOM #3
MECHANICAL EQUIP ROOM #2
EAC 3
AIR WASHER
AIR WASH BASIN
WASTE EVAPORATOR BUILDING (AUX BLDG 3rd LEVEL)
RHR HT EXCH
CONTROL ROD & ELEC EQUIP ROOM
N CABLE VAULT
S CABLE VAULT
NON REGEN & SEAL WTR HT EXCH.
R C FILTER
VOLUME CONTROL TK
DRUM FILL & SOLID WASTE HANDLING
CONCENTRATES HOLD TK
SPRAY ADD TK
WASTE GAS COMPRESSORS
CHEM ADD TK
ELEC EQUIP AREA
BATTERY RM
RELAY RM 1
RELAY RM 2
CABLE ROOM 2
CABLE RM 1
SURGE TK
H & V EQUIPMENT ROOM
SWITCH GEAR ROOM
REFERENCE DRAWINGS & CALCULATIONS:
FLOW DIAGRAM LEGEND & SYMBOLS
AUXILIARY BUILDING HVAC SCREENING CALC.
CALC. RNP-L/LR-0121
ATTACHMENT 14
REV. 1
PAGE 3 OF 4
INITIAL ISSUE AS REVISION 19.
CAROLINA POWER & LIGHT CO
TITLE
HVAC-
TURB., FUEL, AUX., REACTOR & RADWASTE BUILDING
G-190304LR
SCALE NONE
SHEET 3 OF 4

D-37